


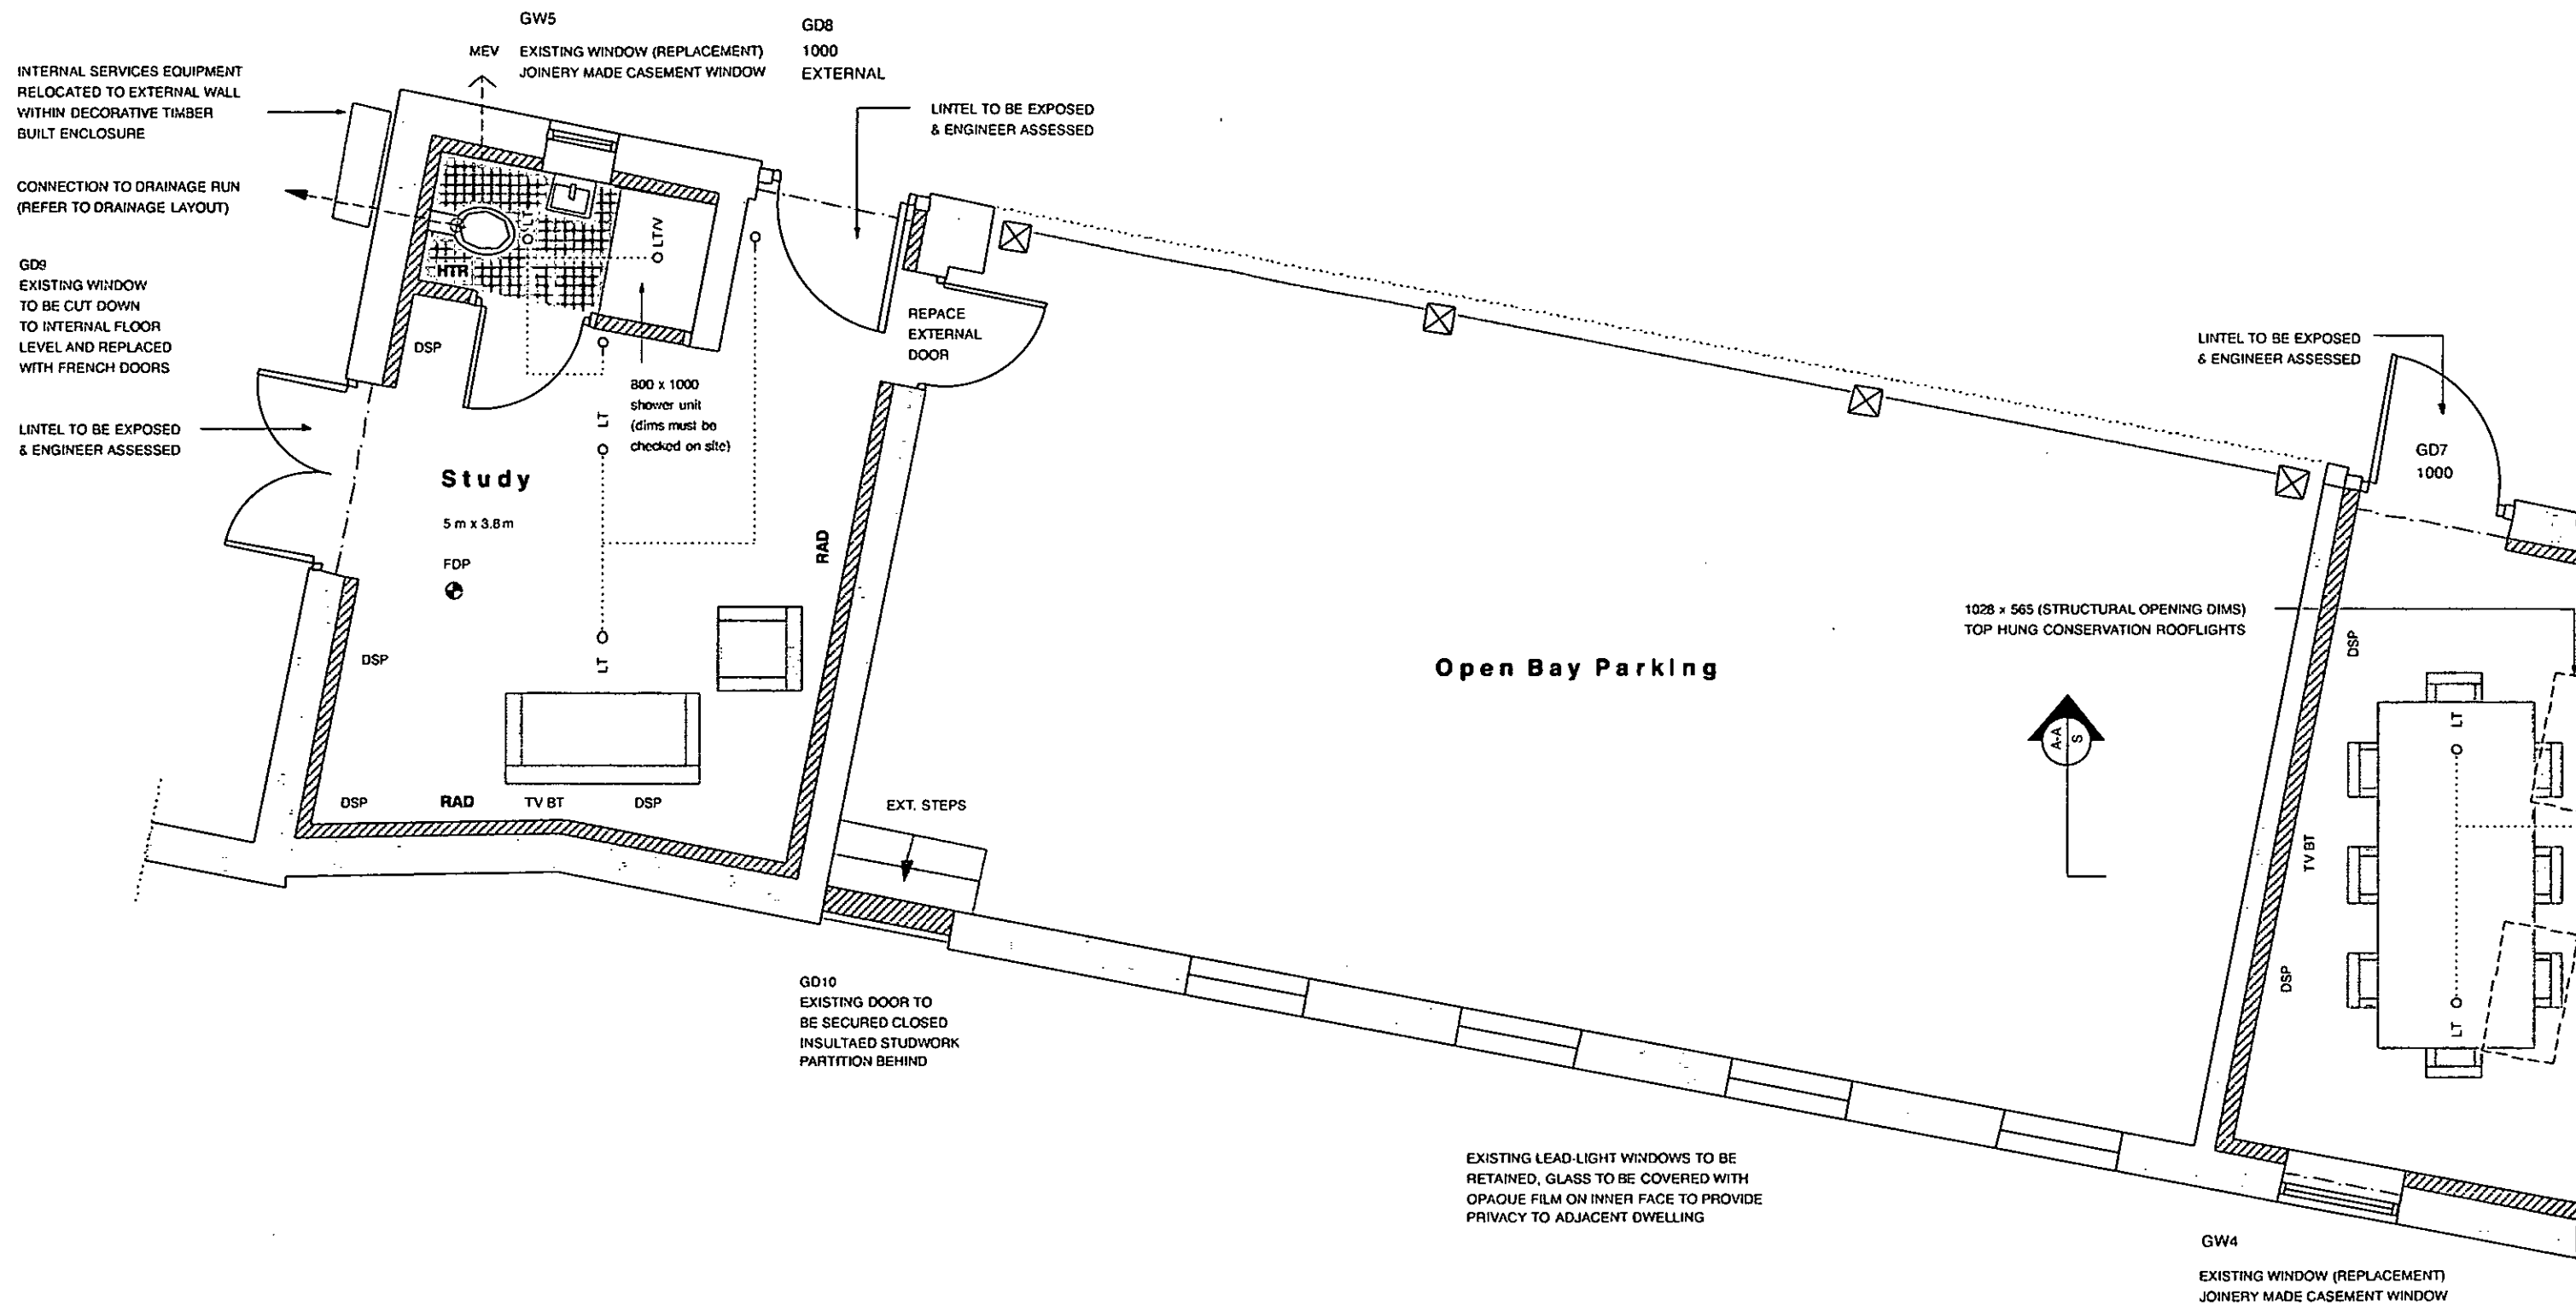

Proposed Ground Floor Plan at 1:50 scale