


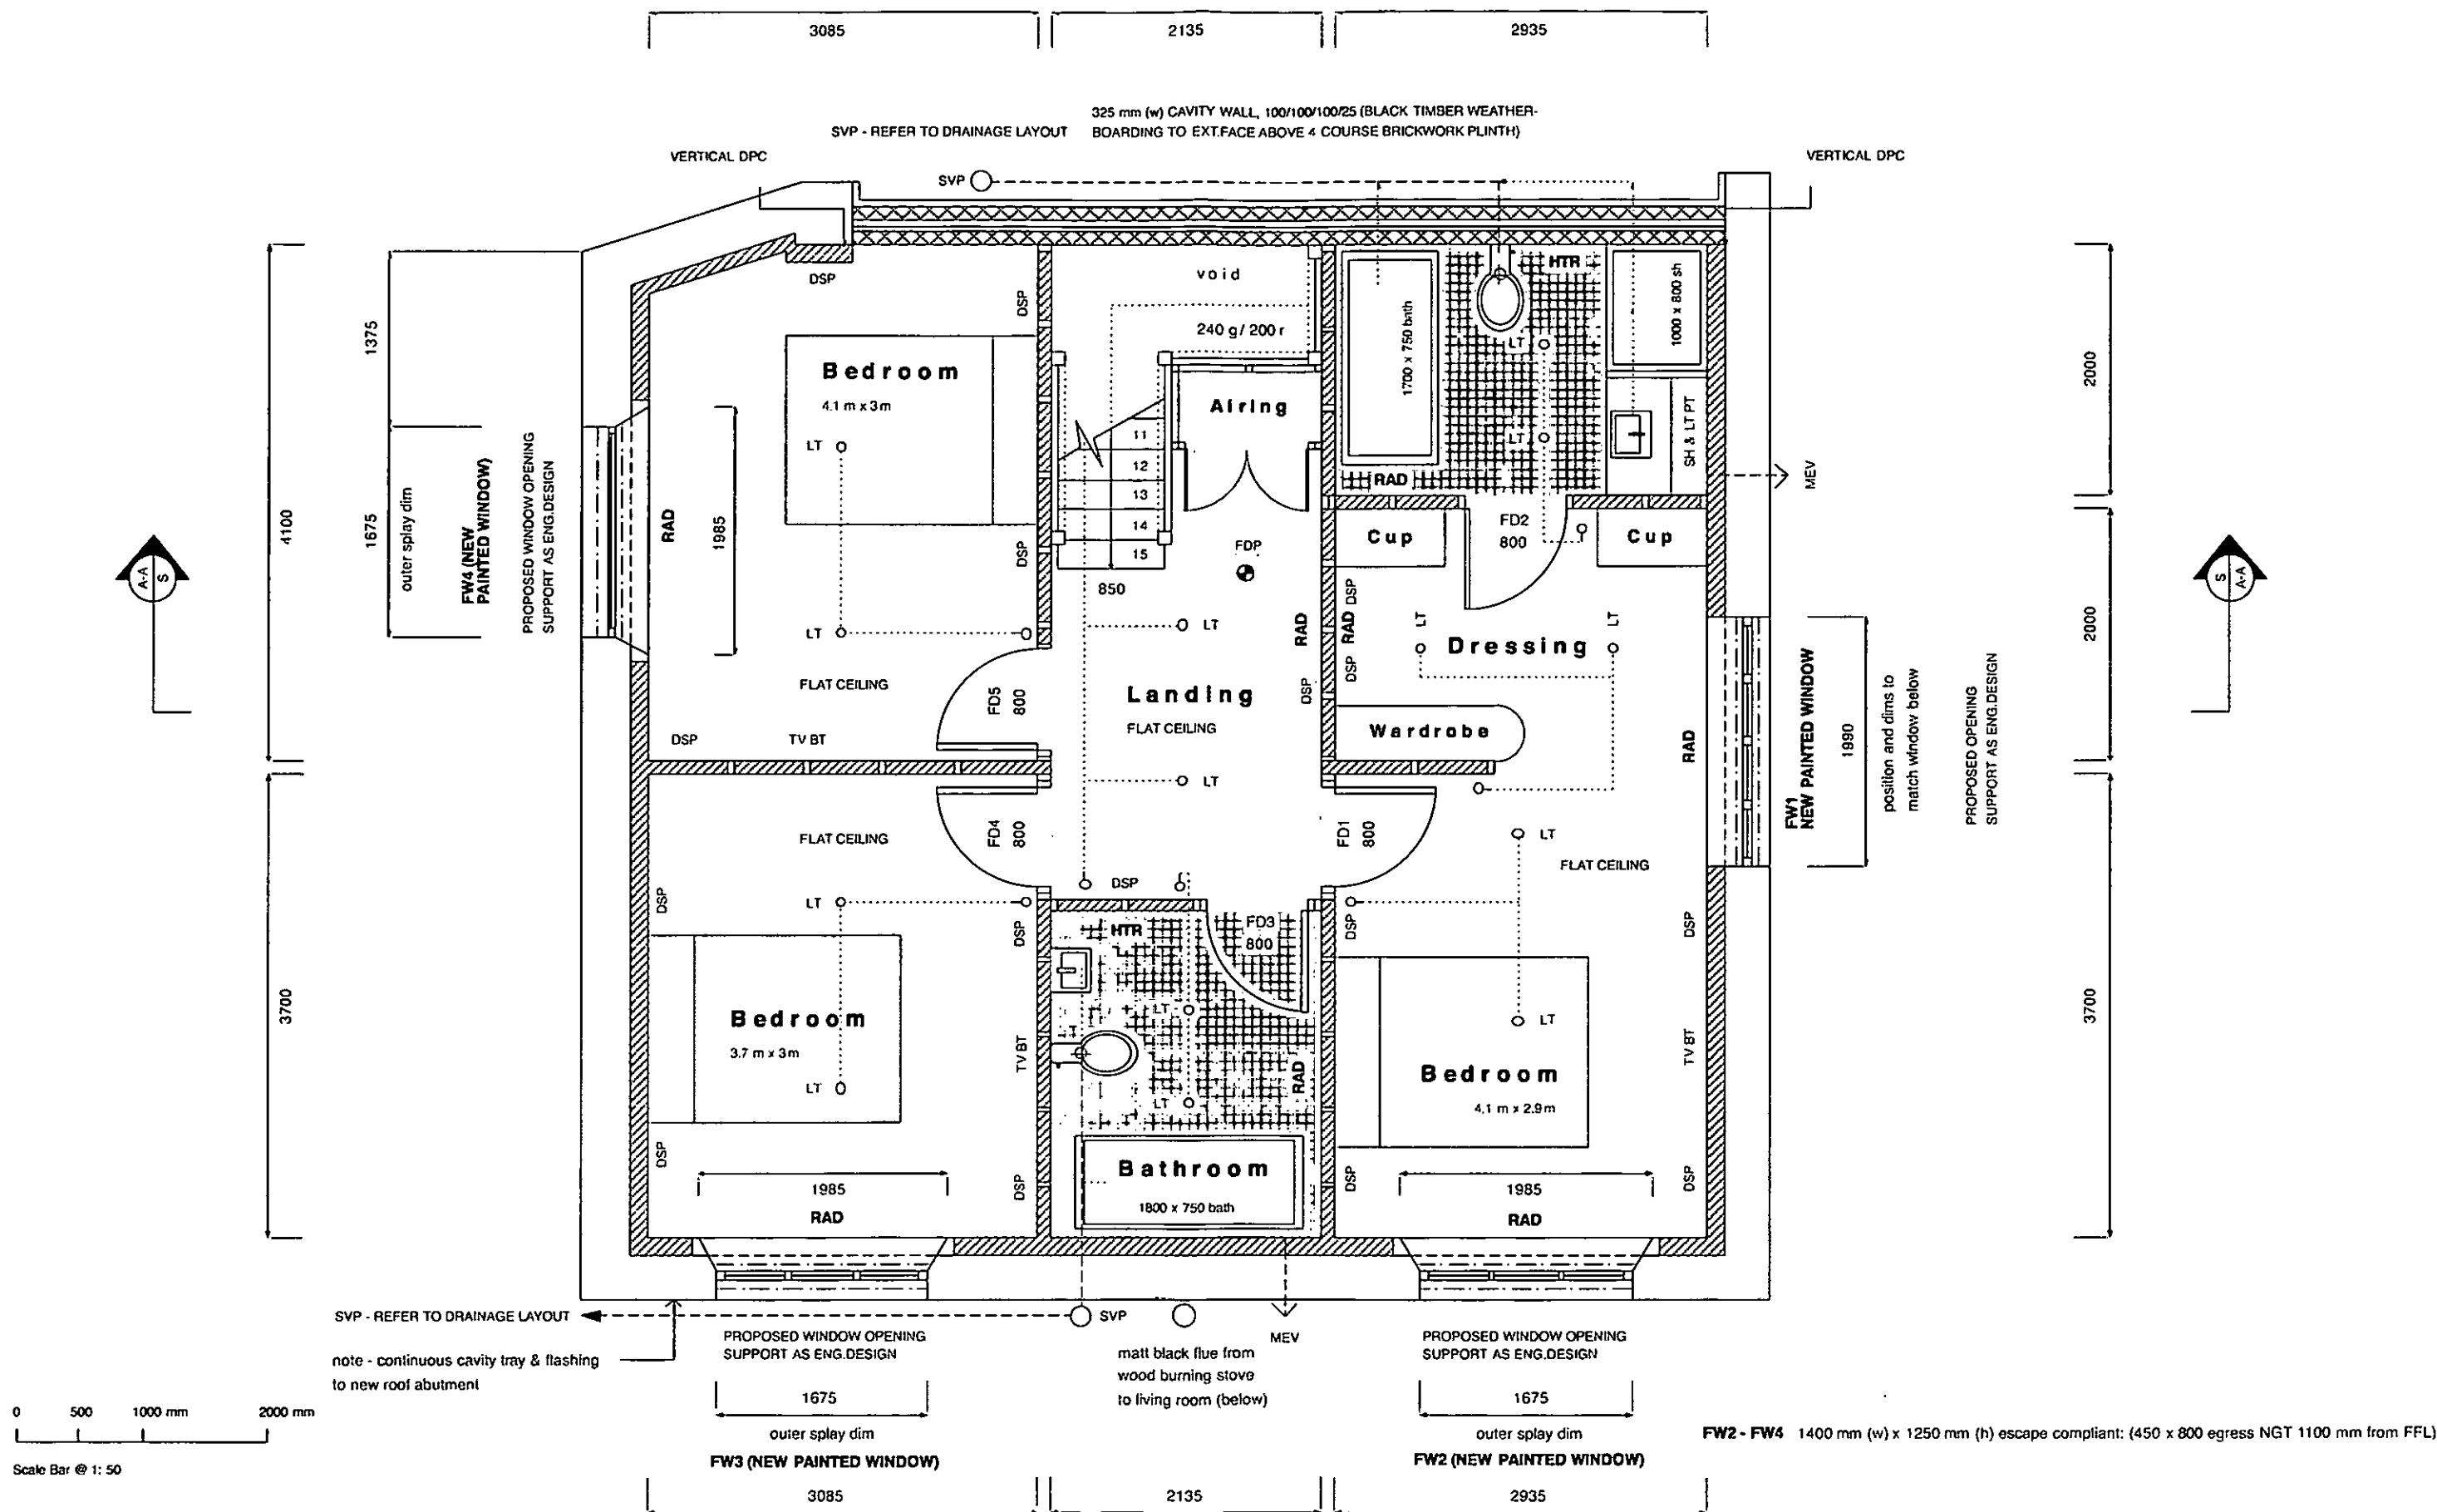

|         |                                                     |          |                                             |   |   |
|---------|-----------------------------------------------------|----------|---------------------------------------------|---|---|
| CLIENT  | Herongate Homes Ltd                                 | DRAWING  | BR 004 The Dove Cott - Proposed First Floor | NOTES   | CORINTHIAN ARCHITECTURAL DESIGN<br>8 Davys Court, Funtington, Chichester, West Sussex. PO18 9LG<br>01243 576 078 > contact@corinthianad.co.uk > www.corinthianad.co.uk |
| SITE    | Hobbs Court Farm, Bilsham Road, Yapton, West Sussex | REVISION |                                             | Drawings are not to be scaled except for planning purposes. Room dimensions are approximate. All dimensions to be checked on site. All dimensions in mm's. |   |
| PROJECT | Proposed Residential Development                    | DATE     | 27 08 13                                    | Drawings are subject to local authority approval.   |   |
|         |                                                     | SCALE    | 1: 50 @ A3                                  | Drawings are subject to engineers design/ specification approval.                                                                                          |   |