




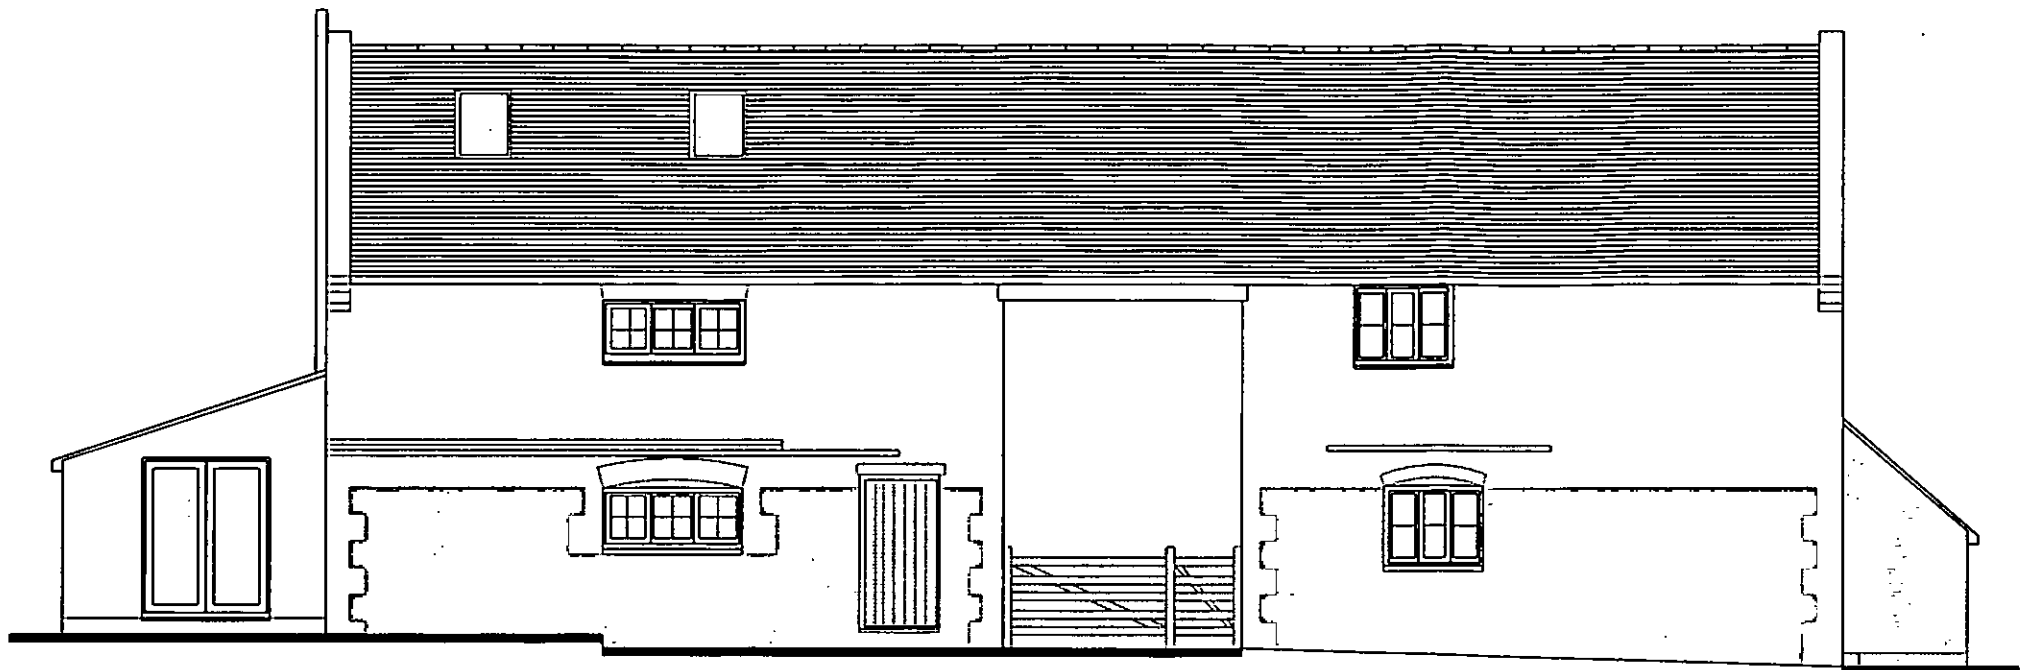

Proposed North East Elevation at 1:100 scale

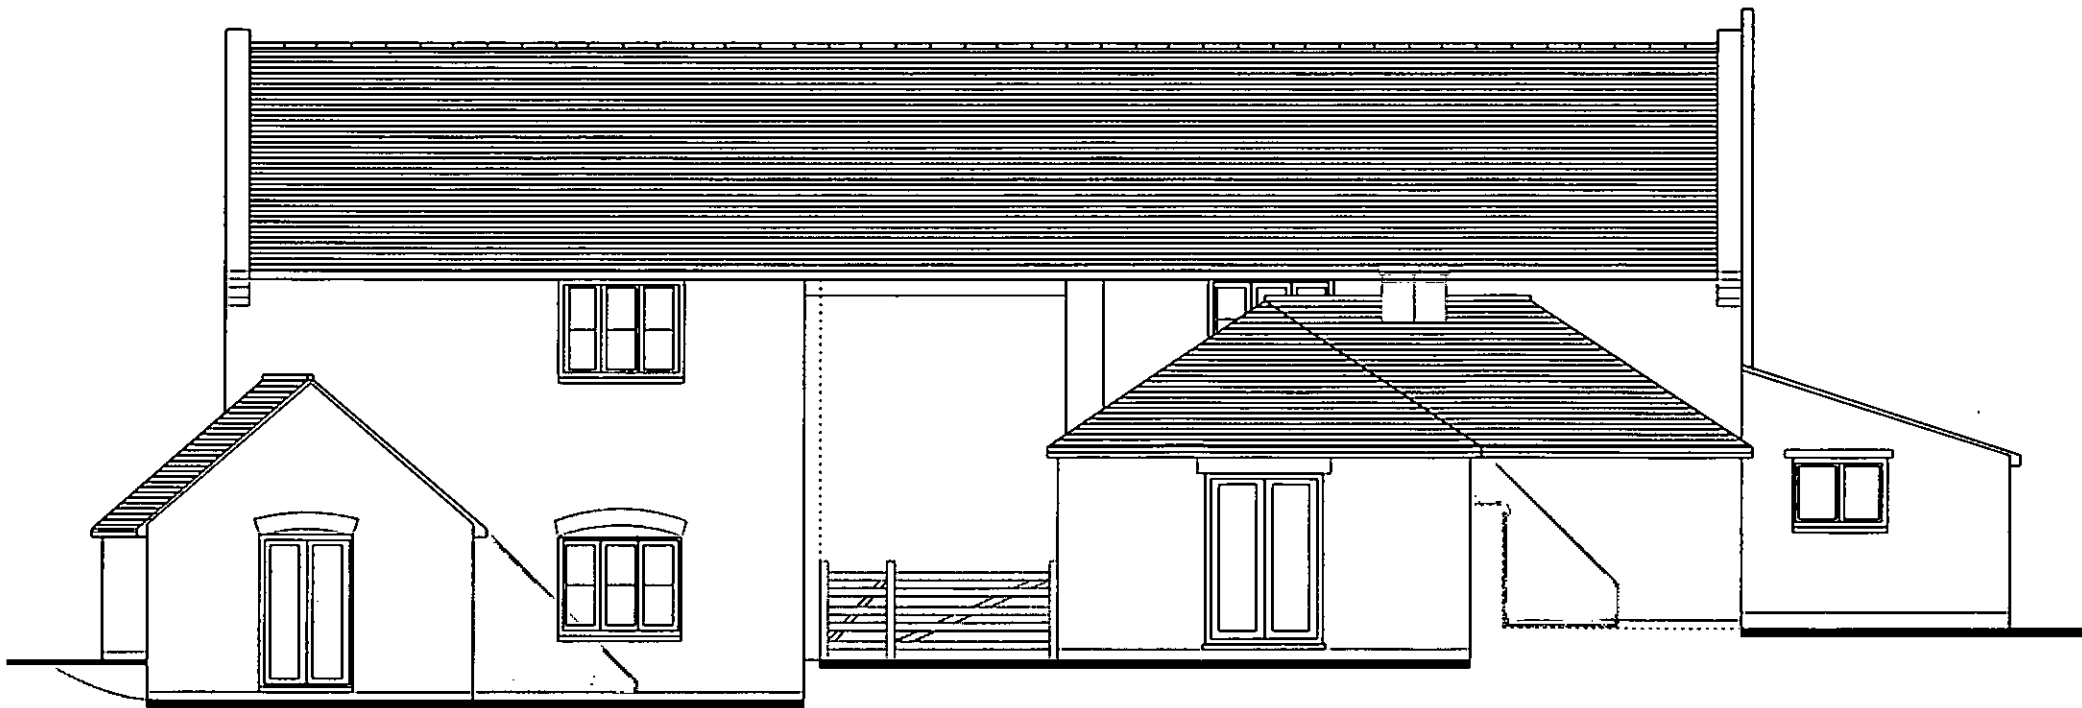

Proposed South West Elevation at 1:100 scale

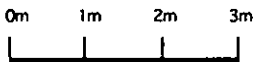

SCALE BAR @ 1: 100

CLIENT	Herongate Homes Ltd	DRAWING		BR 007 The Dove Cott - Proposed Elevations		NOTES Drawings are not to be scaled except for planning purposes. Room dimensions are approximate. All dimensions to be checked on site. All dimensions in mm's. Drawings are subject to local authority approval. Drawings are subject to engineers design/ specification/ approval.	CORINTHIAN ARCHITECTURAL DESIGN 8 Davys Court, Funtington, Chichester, West Sussex. PO18 9LG 01243 576 078 > contact@corinthianad.co.uk > www.corinthianad.co.uk
SITE	Hobbs Court Farm, Bilsham Road, Yapton, West Sussex	REVISION					
PROJECT	Proposed Residential Development	DATE	27 08 13	SCALE	1: 100 @ A3		