

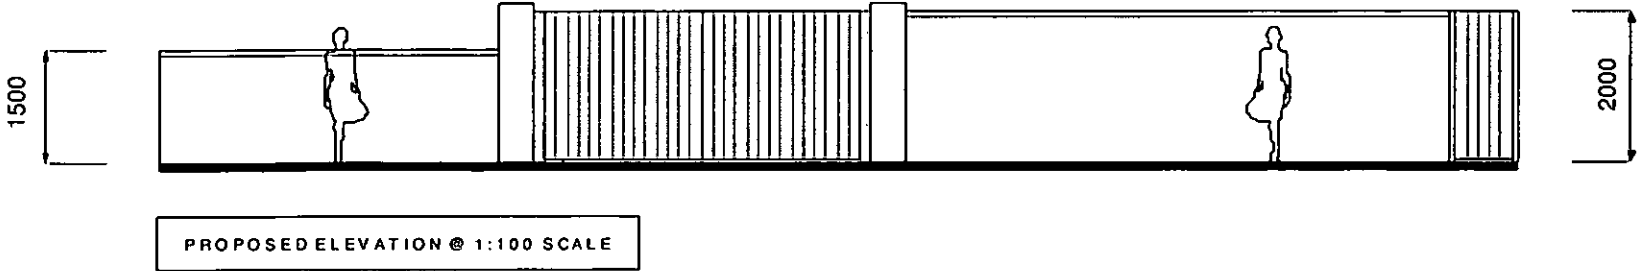


Bond and Lime mortar pointing finish to match adjacent brickwork walls within main courtyard adjoining Hobbs Farm. Sample panel demonstrating brick-choice, mortar colour and pointing detail to be agreed on site with ADC prior to build.

Overall stability of masonry, expansion joints and foundation detail TBA with engineer and building control on site prior to construction.

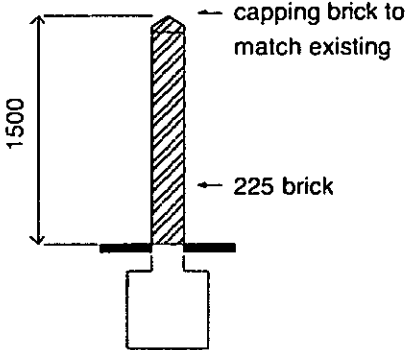

PROPOSED ELEVATION @ 1:100 SCALE

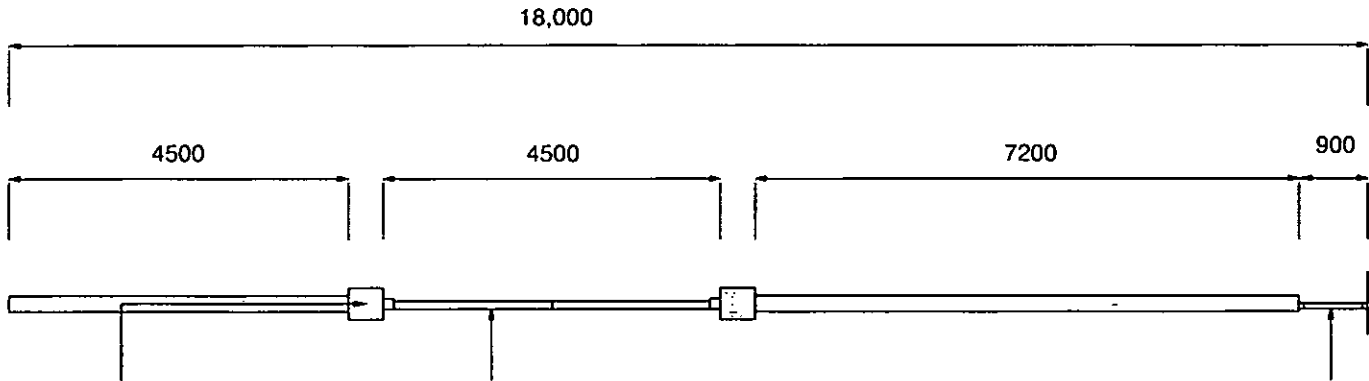


440 mm (w) x
440 mm (d) x
2100 mm (h)
brick piers

4500 mm (w) x 2000 mm (h) opening housing -
4200 mm (w) x 1950 mm (h) secure fixed
(screwed shut) non-opening joinery made
painted timber gates demarking original
open nature of site

900 mm (w) x 2100 mm (h) opening housing -
750 mm (w) x 2050 mm (h) secure fixed
(screwed shut) non-opening joinery made
painted timber gate to match adjacent items
frame only to be fixed into existing end
boundary wall

PROPOSED PLAN @ 1:100 SCALE

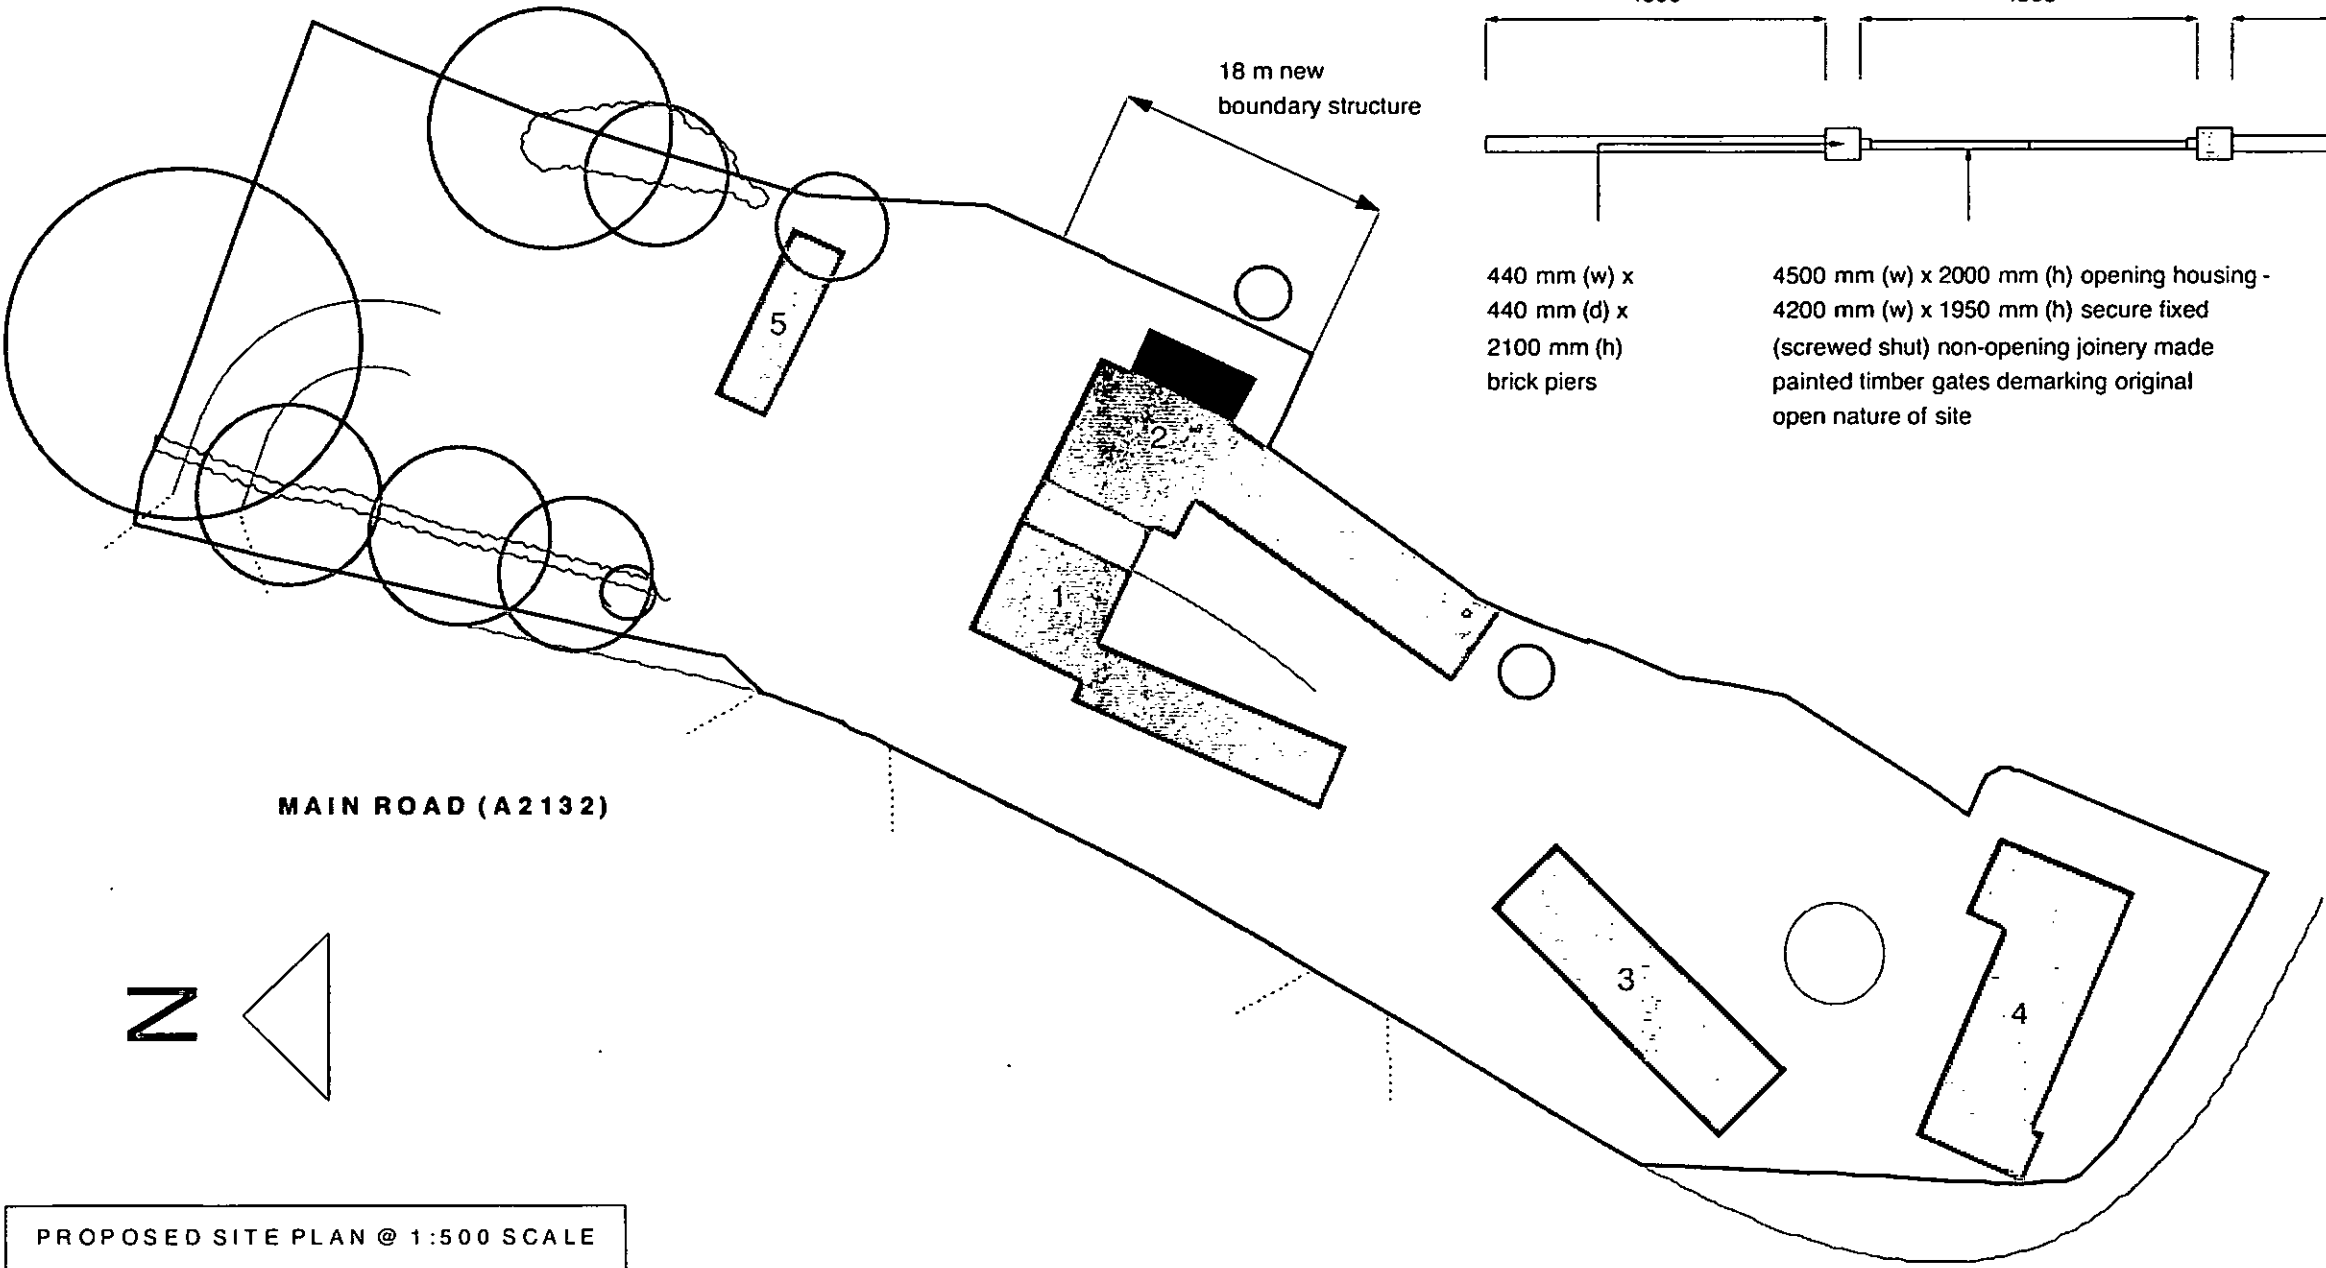

MAIN ROAD (A2132)

MAIN ROAD (A2132)

PROPOSED SITE PLAN @ 1:500 SCALE

CLIENT	Herongate Homes Ltd	DRAWING		Proposed Boundary Wall Design 01		NOTES Drawings are not to be scaled except for planning purposes. Room dimensions are approximate. All dimensions to be checked on site. All dimensions in mm's. Drawings are subject to local authority approval. Drawings are subject to engineers design/ specification/ approval.	CORINTHIAN ARCHITECTURAL DESIGN 8 Davys Court, Funtington, Chichester, West Sussex. PO18 9LG 01243 576 078 > contact@corinthianad.co.uk > www.corinthianad.co.uk
SITE	Hobbs Court Farm, Bilsham Road, Yapton, West Sussex	REVISION					
PROJECT	Proposed Residential Development	DATE	27 08 13	SCALE	1: 500 / 100 @ A3		