

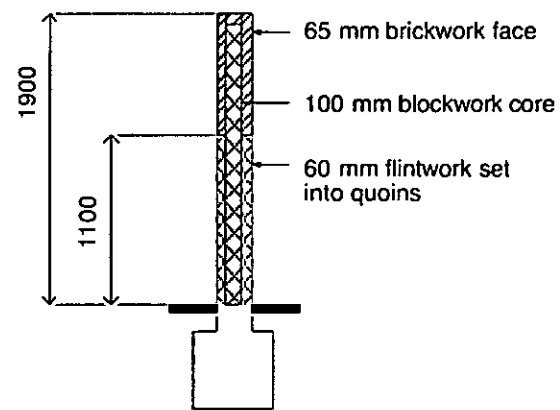
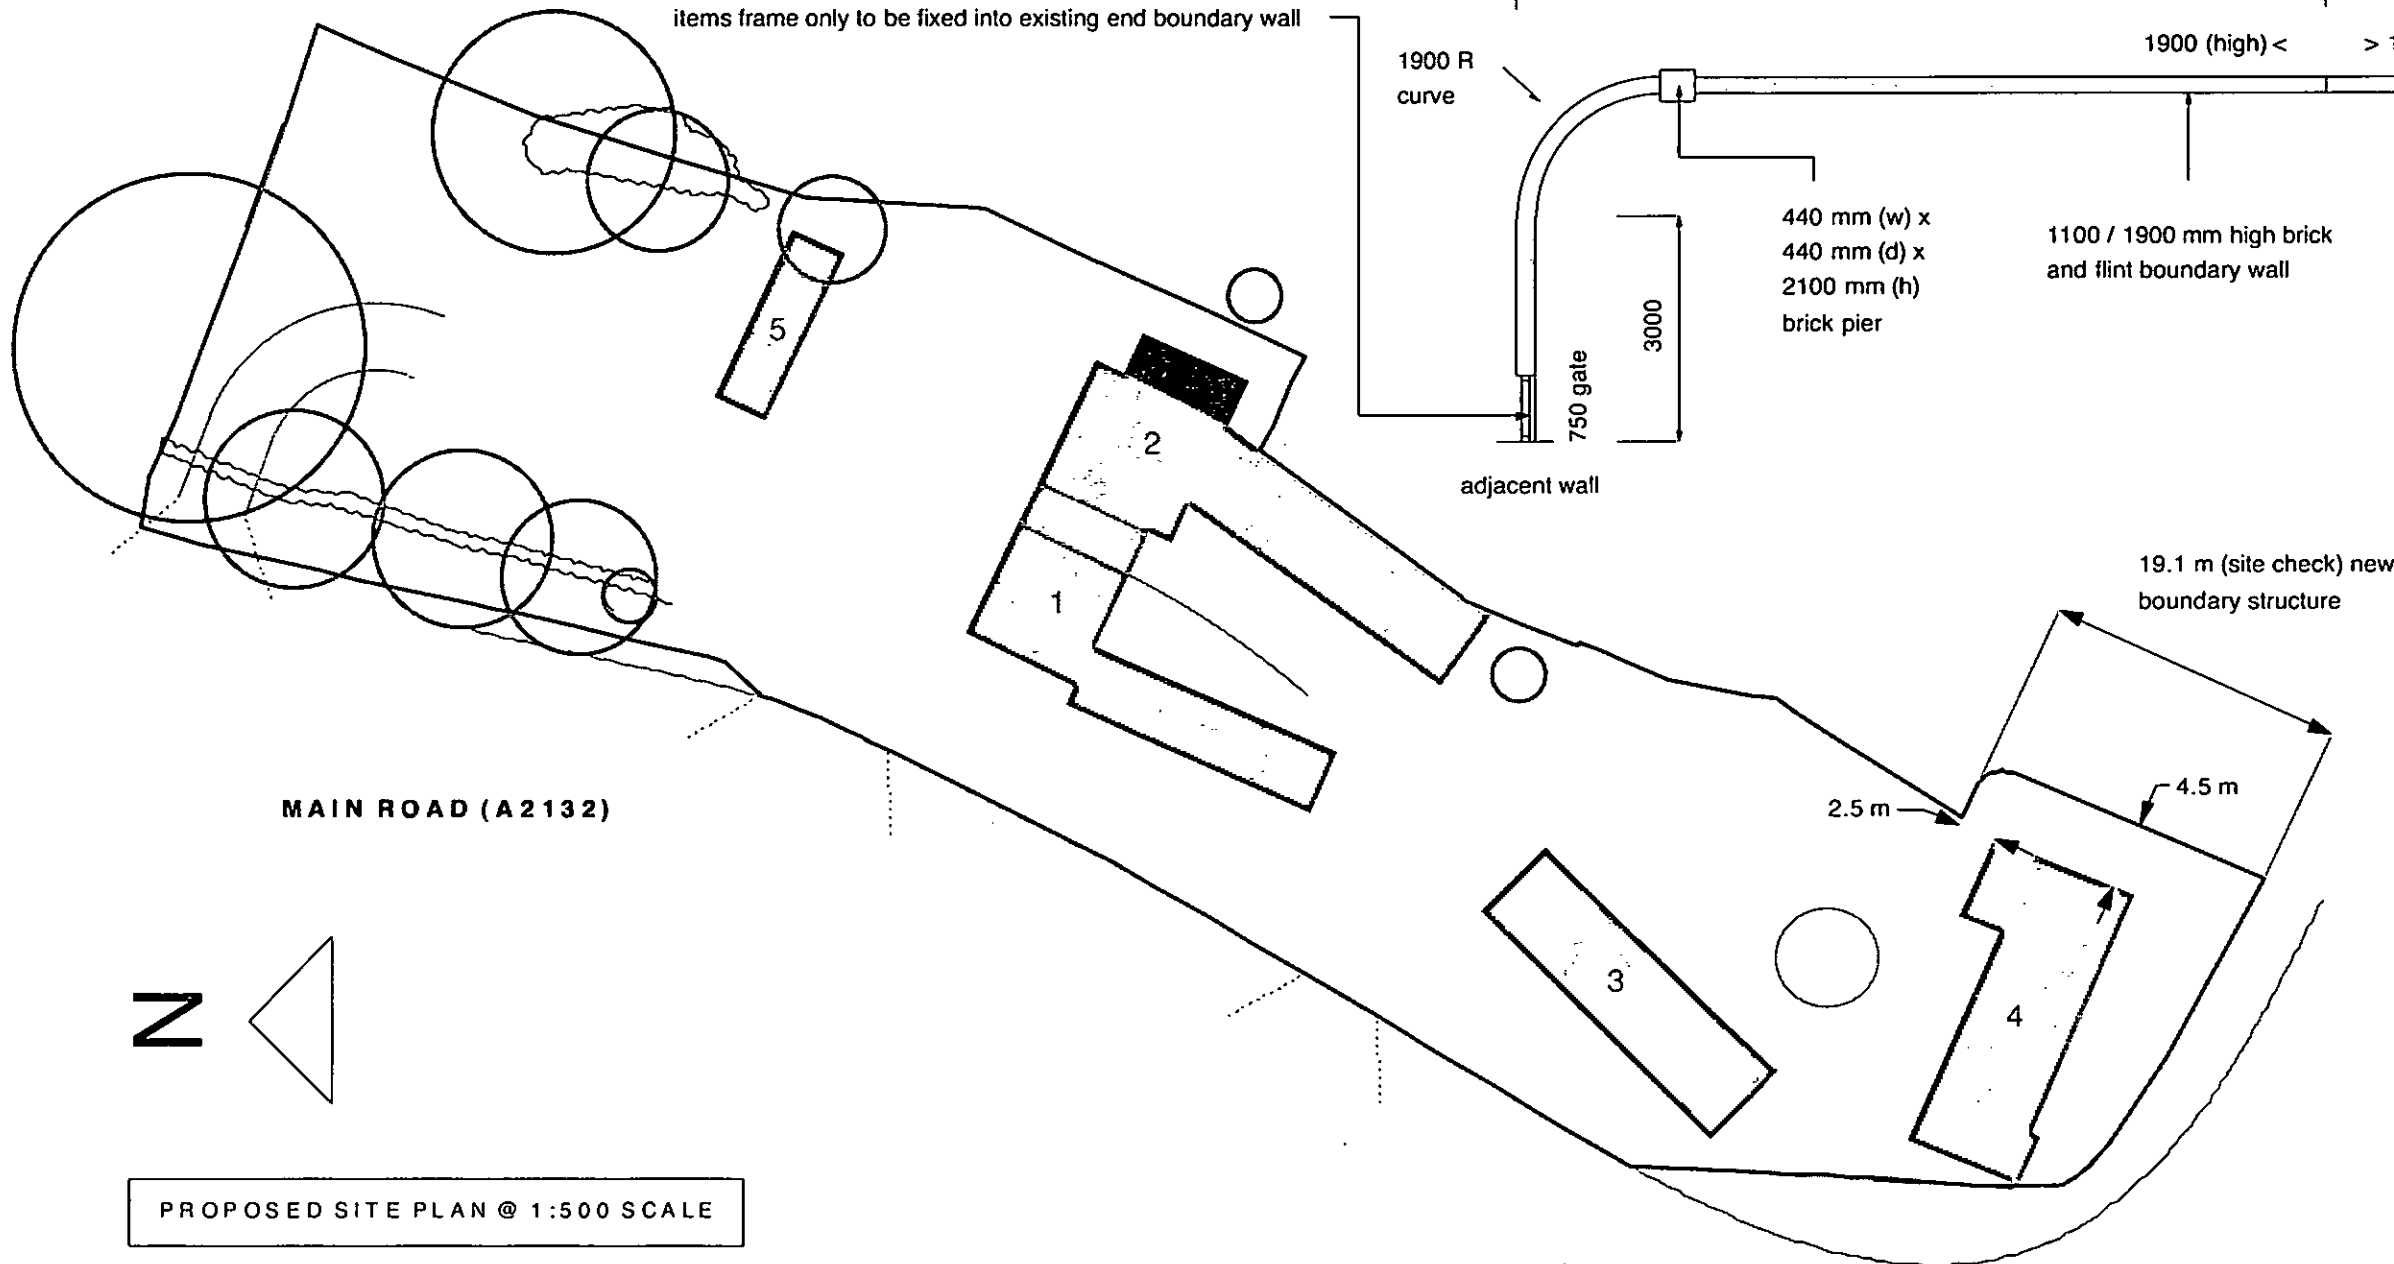


Overall stability of masonry, expansion joints and foundation detail TBA with engineer and building control on site prior to construction.

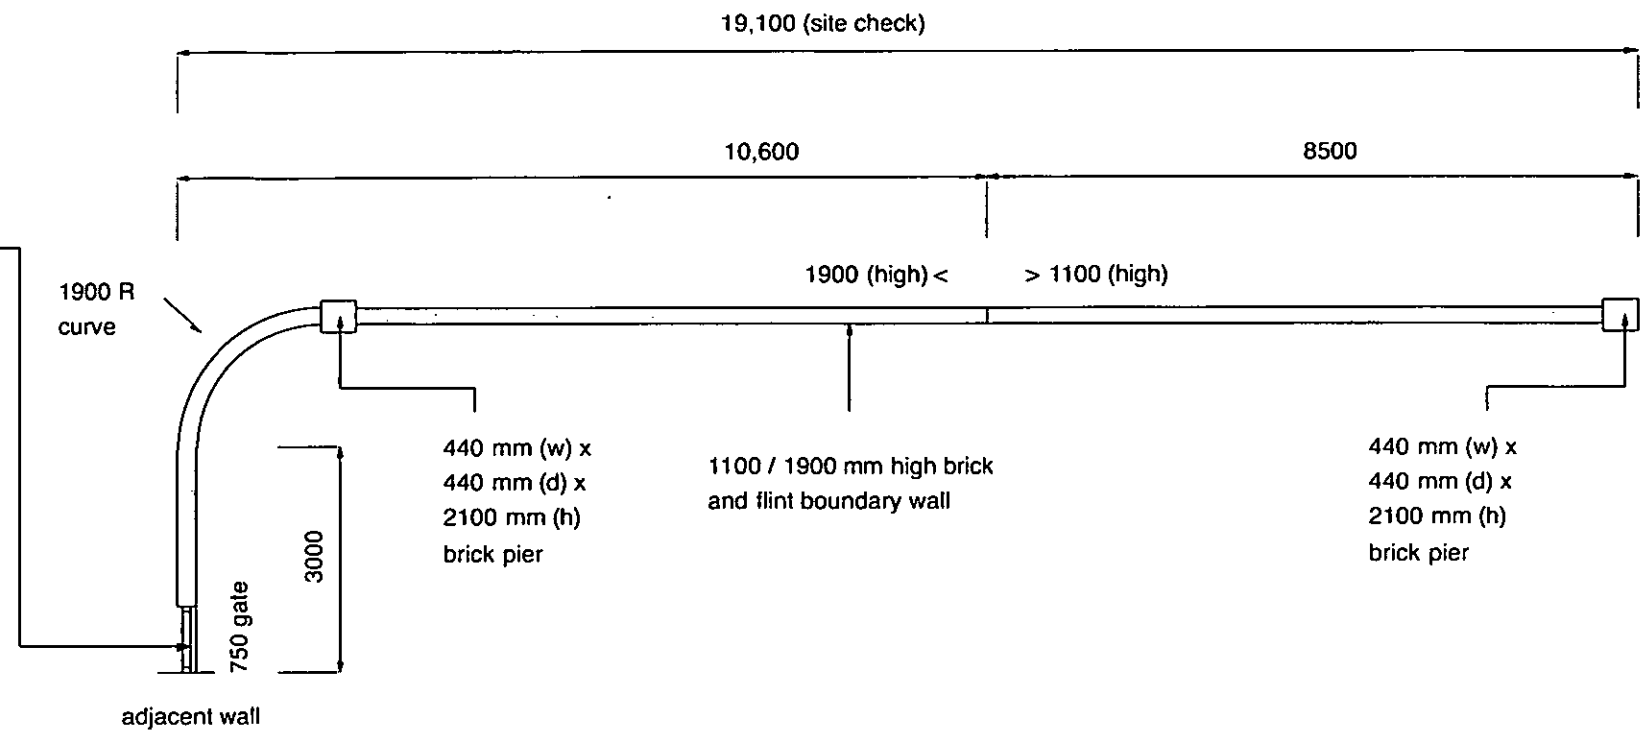

900 mm (w) x 2100 mm (h) opening housing -
750 mm (w) x 2050 mm (h) secure fixed (screwed shut) non-
opening joinery made painted timber gate to match adjacent
items frame only to be fixed into existing end boundary wall

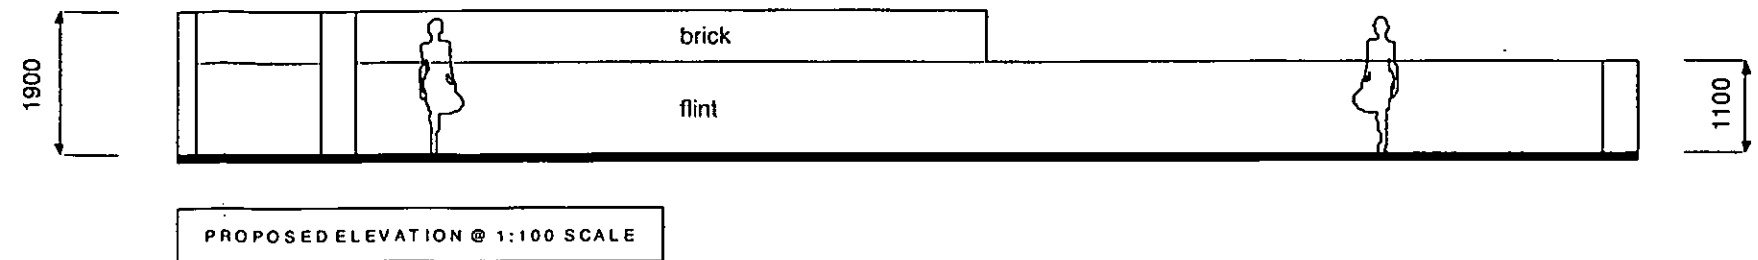

CLIENT	Herongate Homes Ltd	DRAWING Proposed Boundary Wall Design 02		NOTES	CORINTHIAN ARCHITECTURAL DESIGN 8 Davys Court, Funtington, Chichester, West Sussex. PO18 9LG 01243 576 078 > contact@corinthianad.co.uk > www.corinthianad.co.uk
SITE	Hobbs Court Farm, Bilsham Road, Yapton, West Sussex	REVISION		Drawings are not to be scaled except for planning purposes. Room dimensions are approximate. All dimensions to be checked on site. All dimensions in mm's Drawings are subject to local authority approval. Drawings are subject to engineers design/ specification/ approval.	
PROJECT	Proposed Residential Development	DATE 27 08 13	SCALE 1: 500 / 100 @ A3		