
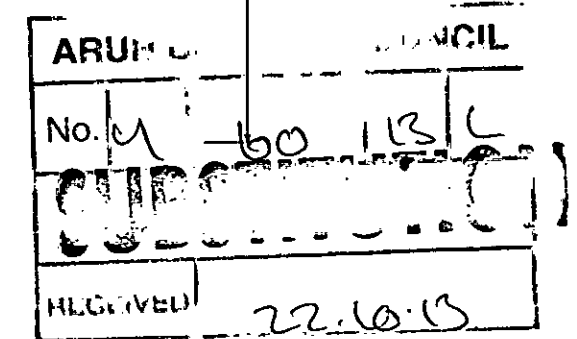


FW5 (NEW PAINTED WINDOW)
1200 mm (w) x 1200 mm (h)
casement, non opening window
PROPOSED WINDOW OPENING
SUPPORT AS ENG.DESIGN

PROVISION FOR STAIRCASE
OVER GF-FF (IN PLACE OF AIRING
CUPBOARD) TO NON HABITABLE
LOFT SPACE TBD WITH LABO
PRIOR TO WORKS. (NOTE DOORS
TO BE UPGRADED TO FD30 SMOKE
/ FIRE SEALS)

325 mm (w) CAVITY WALL, 100/100/100/25
(BLACK TIMBER WEATHER-BOARDING TO
EXT.FACE ABOVE 4 COURSE BRICKWORK
PLINTH)

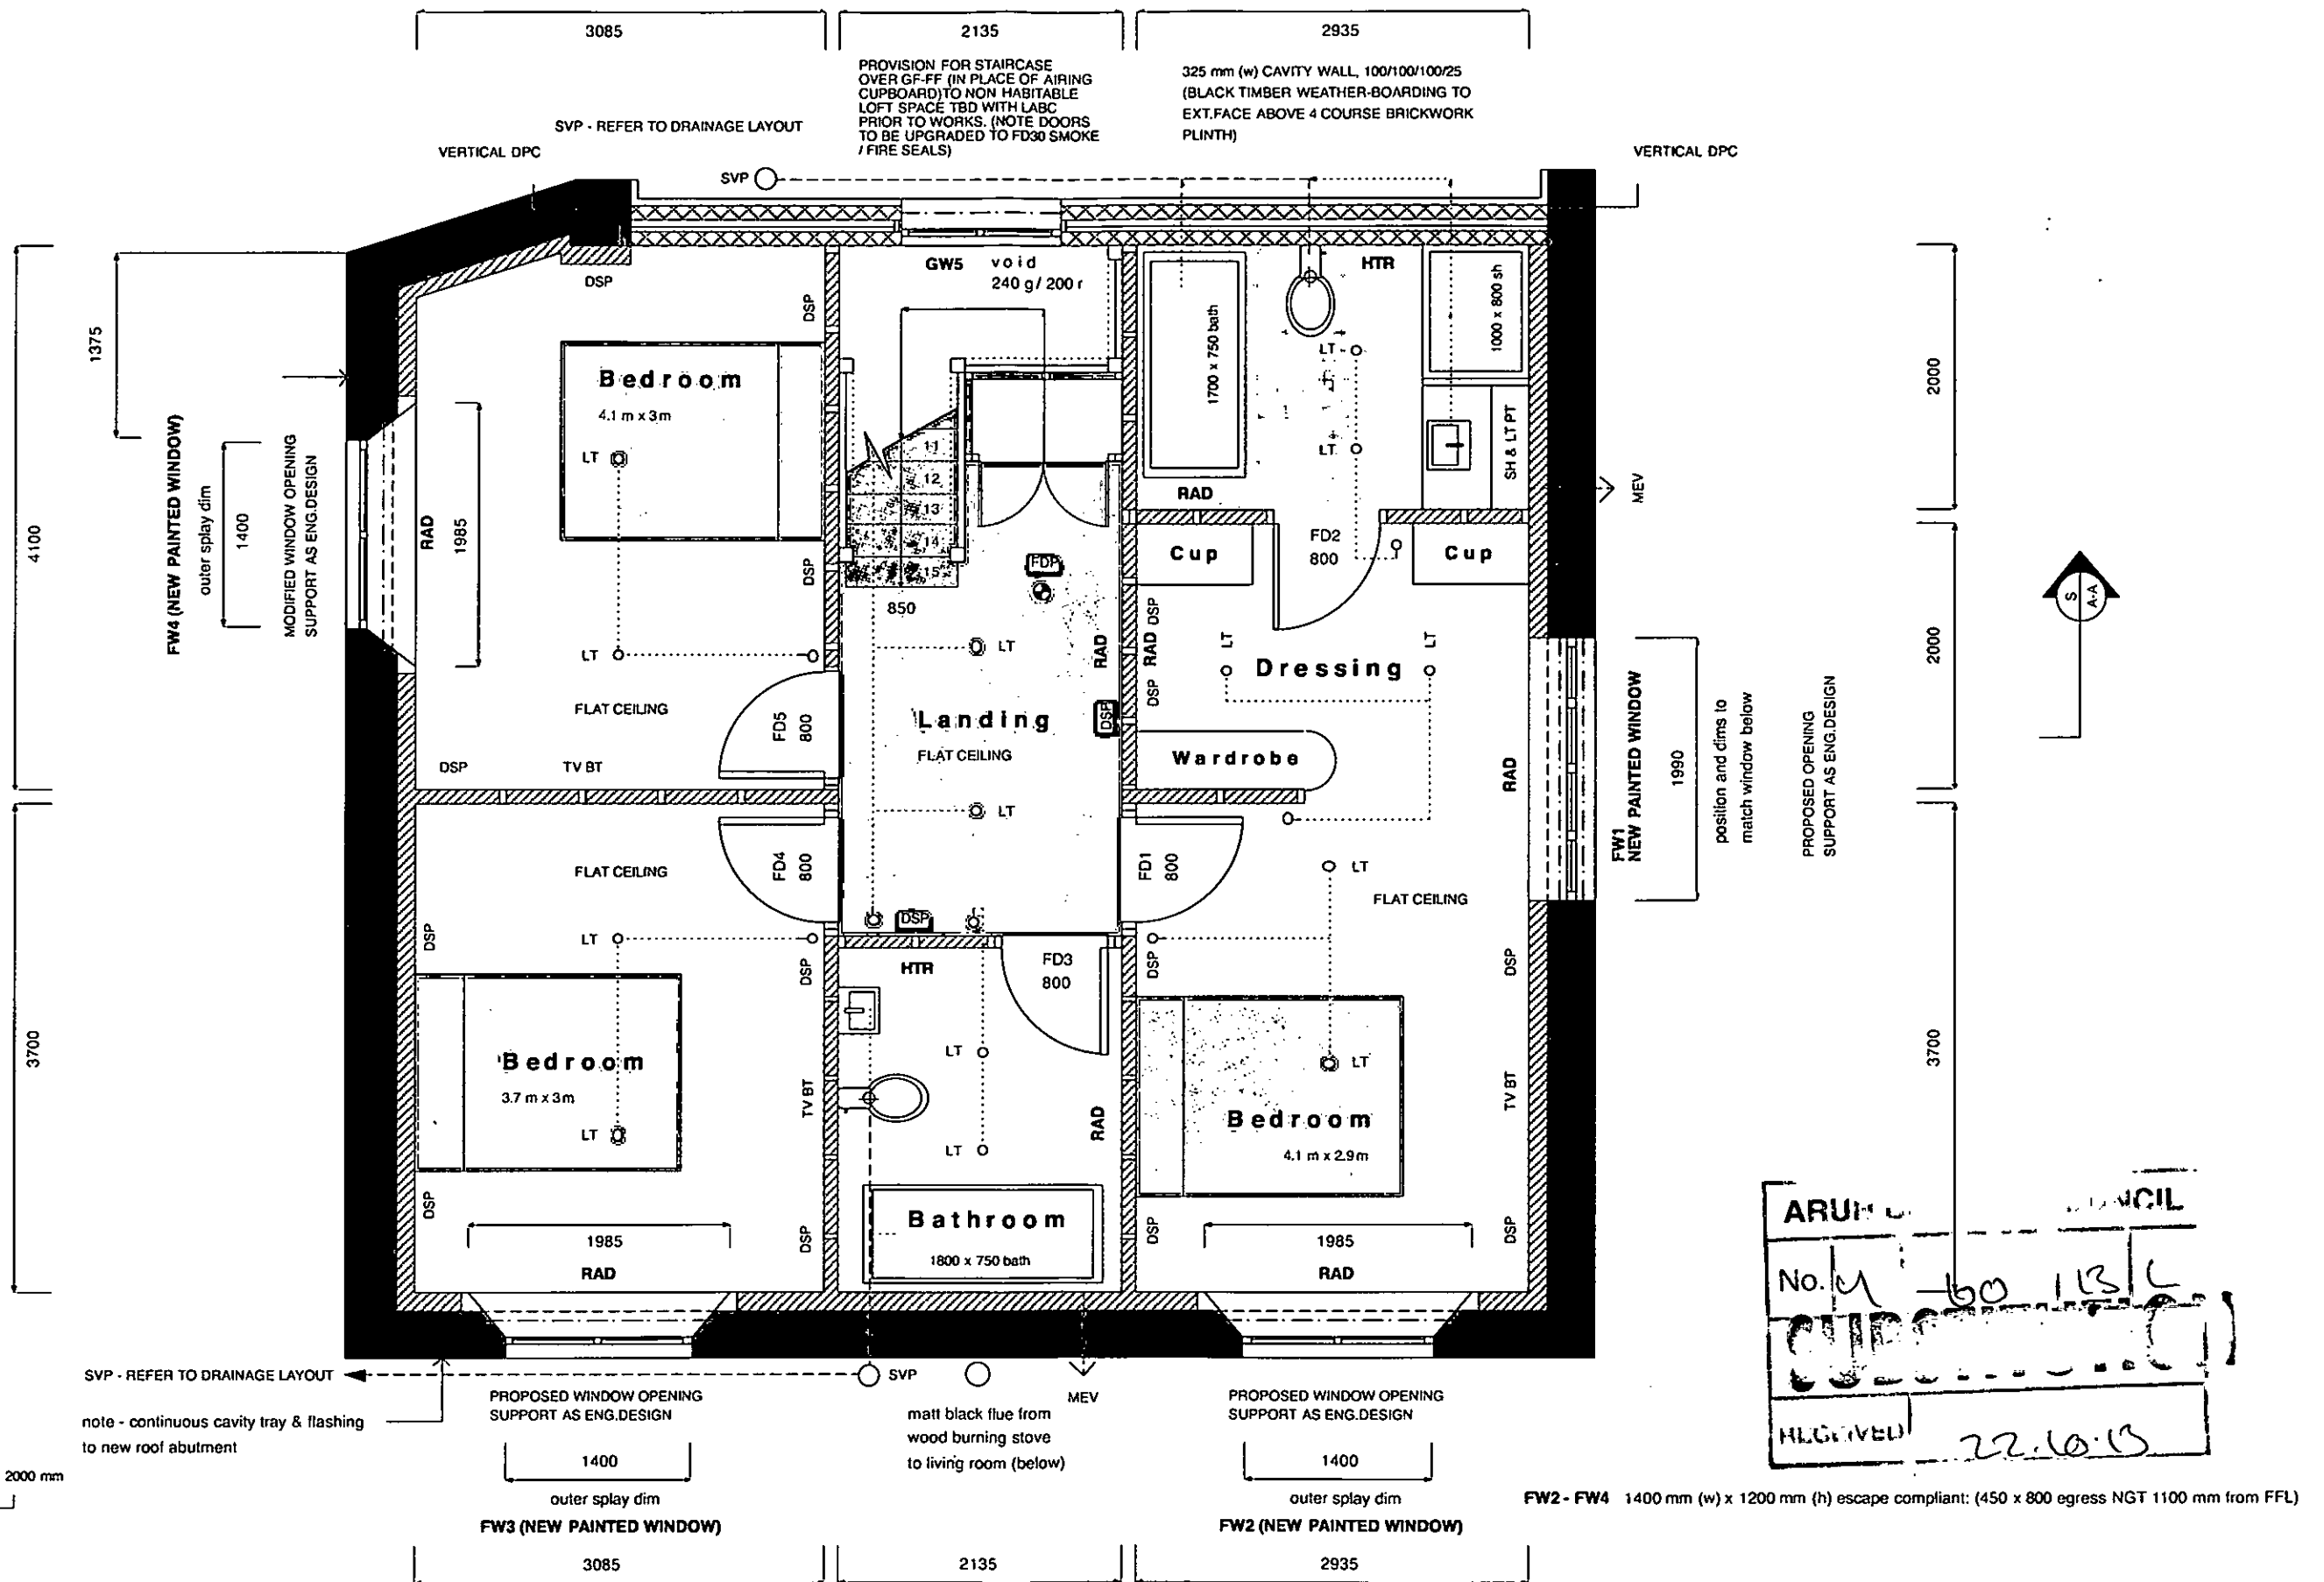

Proposed First Floor Plan at 1:50 scale

CLIENT	Herongate Homes Ltd	DRAWING	BR 004 The Dove Cott - Proposed First Floor	NOTES	CORINTHIAN ARCHITECTURAL DESIGN 8 Davys Court, Funtington, Chichester, West Sussex. PO18 9LG 01243 576 078 > contact@corinthianad.co.uk > www.corinthianad.co.uk
SITE	Hobbs Court Farm, Bilsham Road, Yapton, West Sussex	REVISION	A - 14 10 13 - GENERAL	Drawings are not to be scaled except for planning purposes. Room dimensions are approximate. All dimensions to be checked on site. All dimensions in mm's.	
PROJECT	Proposed Residential Development	DATE	27 08 13	Drawings are subject to local authority approval. Drawings are subject to engineers design/ specification/ approval.	
		SCALE	1:50 @ A3		