




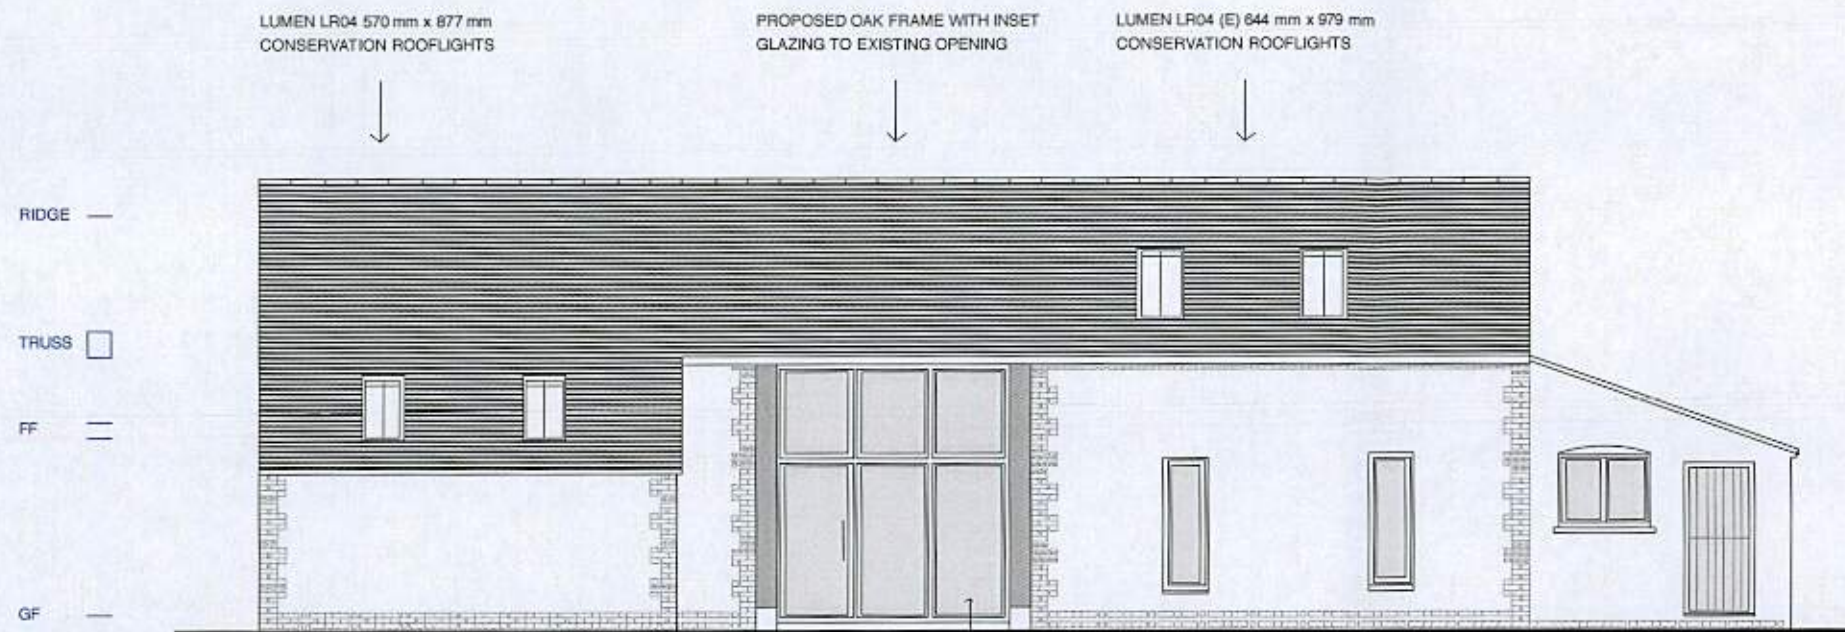

Proposed **Front Elevation** at 1:100 scale

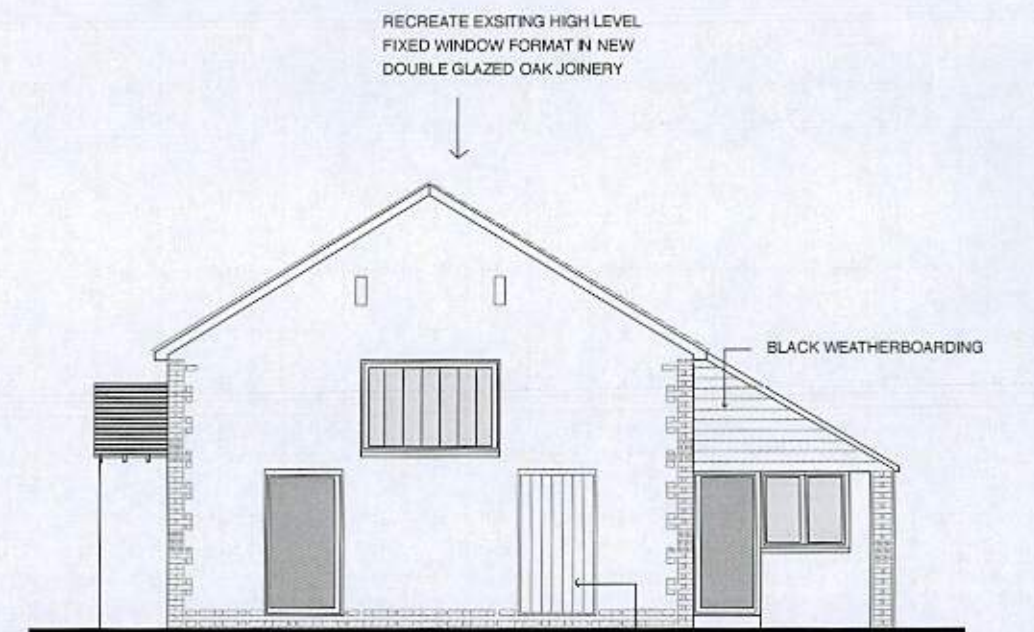

Proposed **Side Elevation** at 1:100 scale

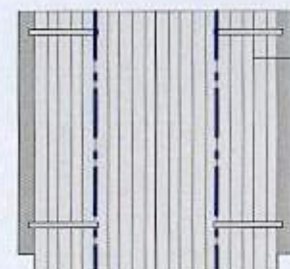


EXISTING DOORS RETAINED WITH NEW PARLIAMENT HINGES ALLOWING EACH DOOR LEAF TO FOLD INTO TWO


PROPOSED 2 no 600 mm x 1800 mm ESCAPE CASEMENT WINDOWS TO PROPOSED FRONT BEDROOMS

REPLACE EXISTING PAINTED JOINERY WINDOWS WITH NEW OAK ITEMS

LUMEN LR04 (E) 644 mm x 979 mm CONSERVATION ROOFLIGHTS

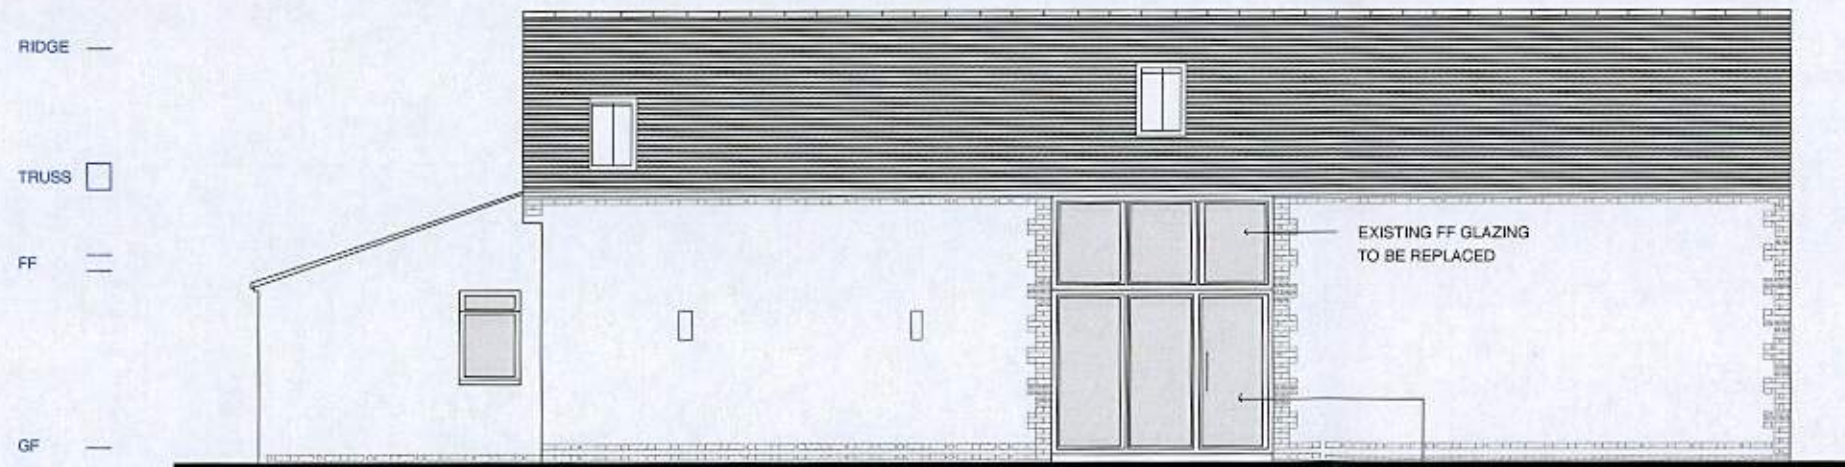

Proposed **Rear Elevation** at 1:100 scale

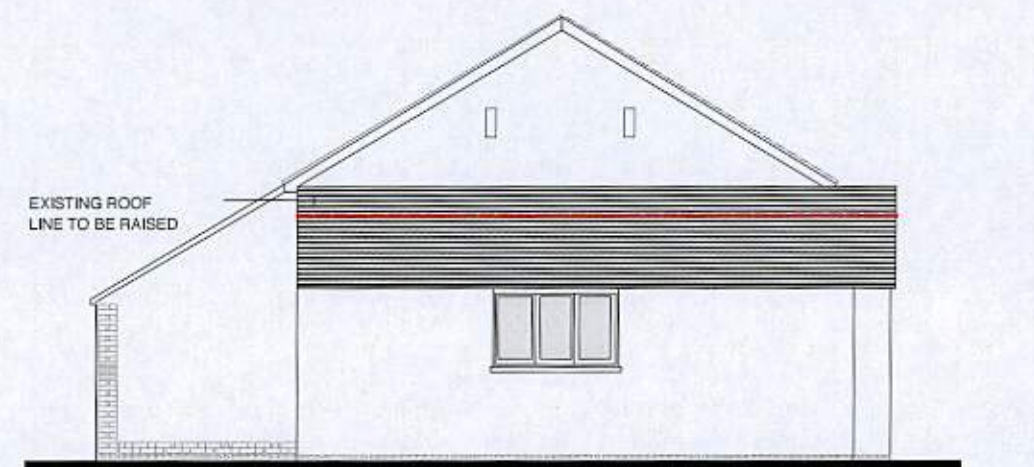

Proposed **Side Elevation** at 1:100 scale

0m 1m 2m 3m
SCALE BAR @ 1:100

CLIENT	Herongate Homes Ltd	DRAWING	BR 008 Tryne Barn - Proposed Elevations	NOTES	CORINTHIAN ARCHITECTURAL DESIGN 8 Davys Court, Funtington, Chichester, West Sussex. PO18 9LG 01243 576 078 > contact@corinthianad.co.uk > www.corinthianad.co.uk
SITE	Hobbs Court Farm, Bilsham Road, Yapton, West Sussex	REVISION	B - 01 11 13 - GENERAL	Drawings are not to be scaled except for planning purposes. Room dimensions are approximate. All dimensions to be checked on site. All dimensions in mm's.	
PROJECT	Proposed Residential Development	DATE	27 08 13	Drawings are subject to local authority approval.	
		SCALE	1:100 @ A3	Drawings are subject to engineers design/ specification/ approval.	