APPENDIX 1

DETAILS OF PROPOSED WORKS

Tree No	Species	Property Address	Proposed Work
TG2	Rhus	Land adjacent to Olive Branch, North End Road, Yapton, West Sussex, BN18 0DU	Remove group
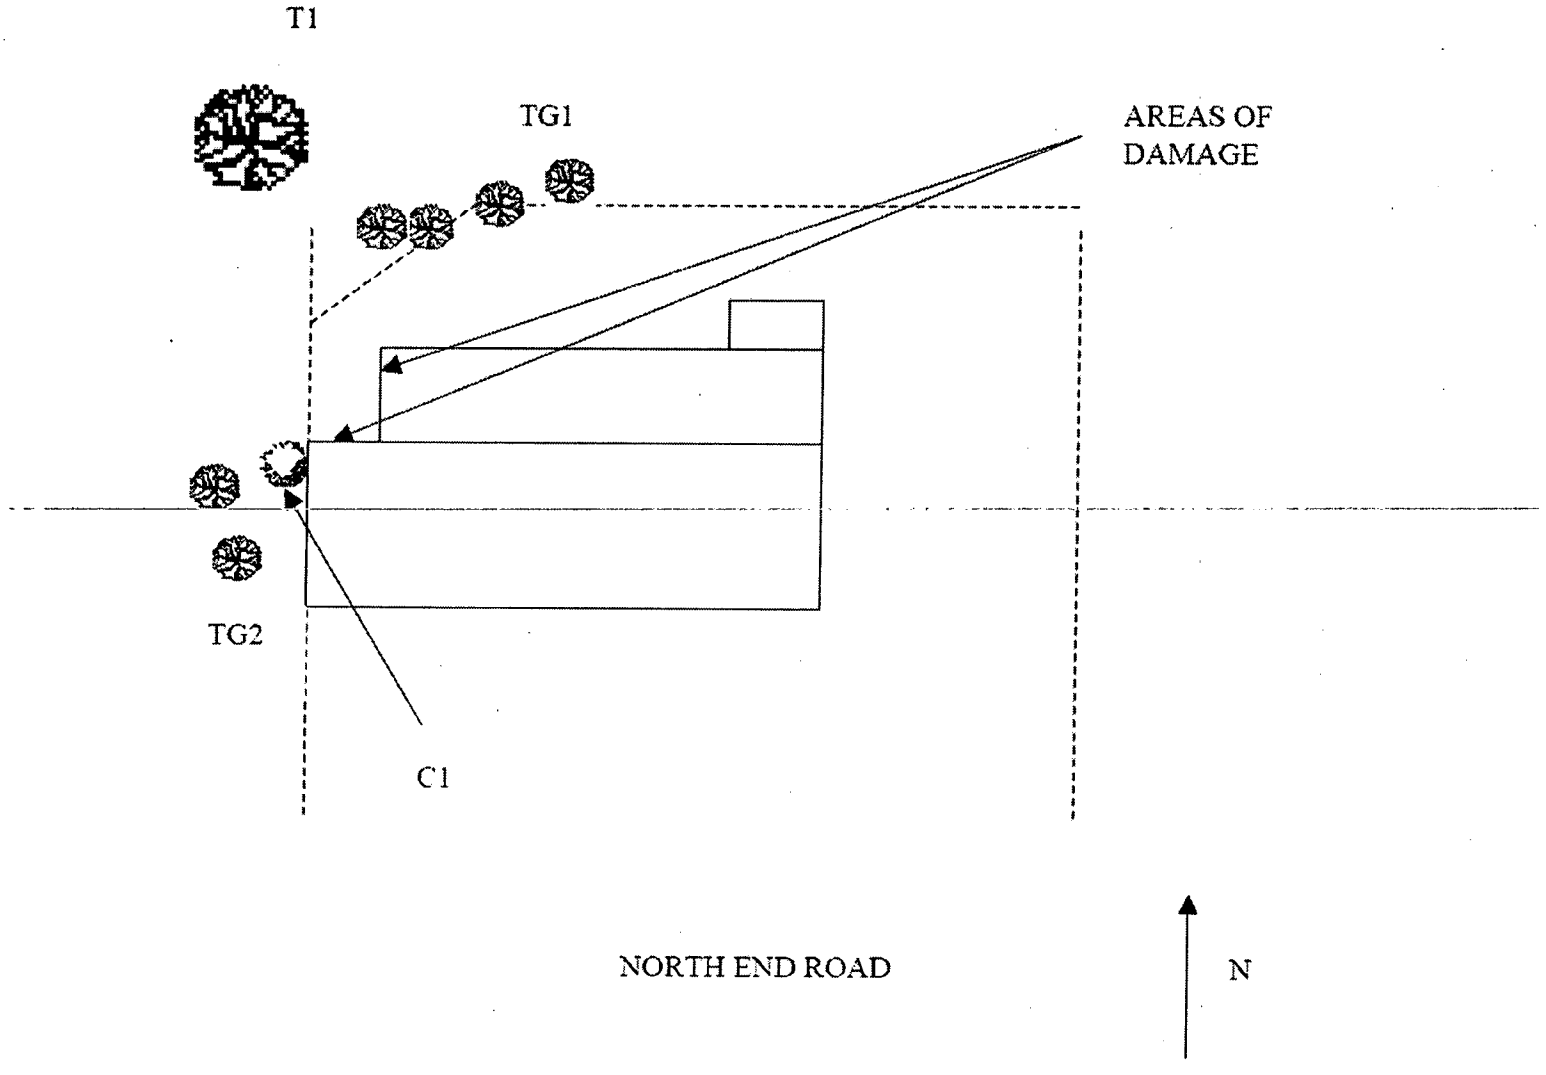
SITE PLAN