


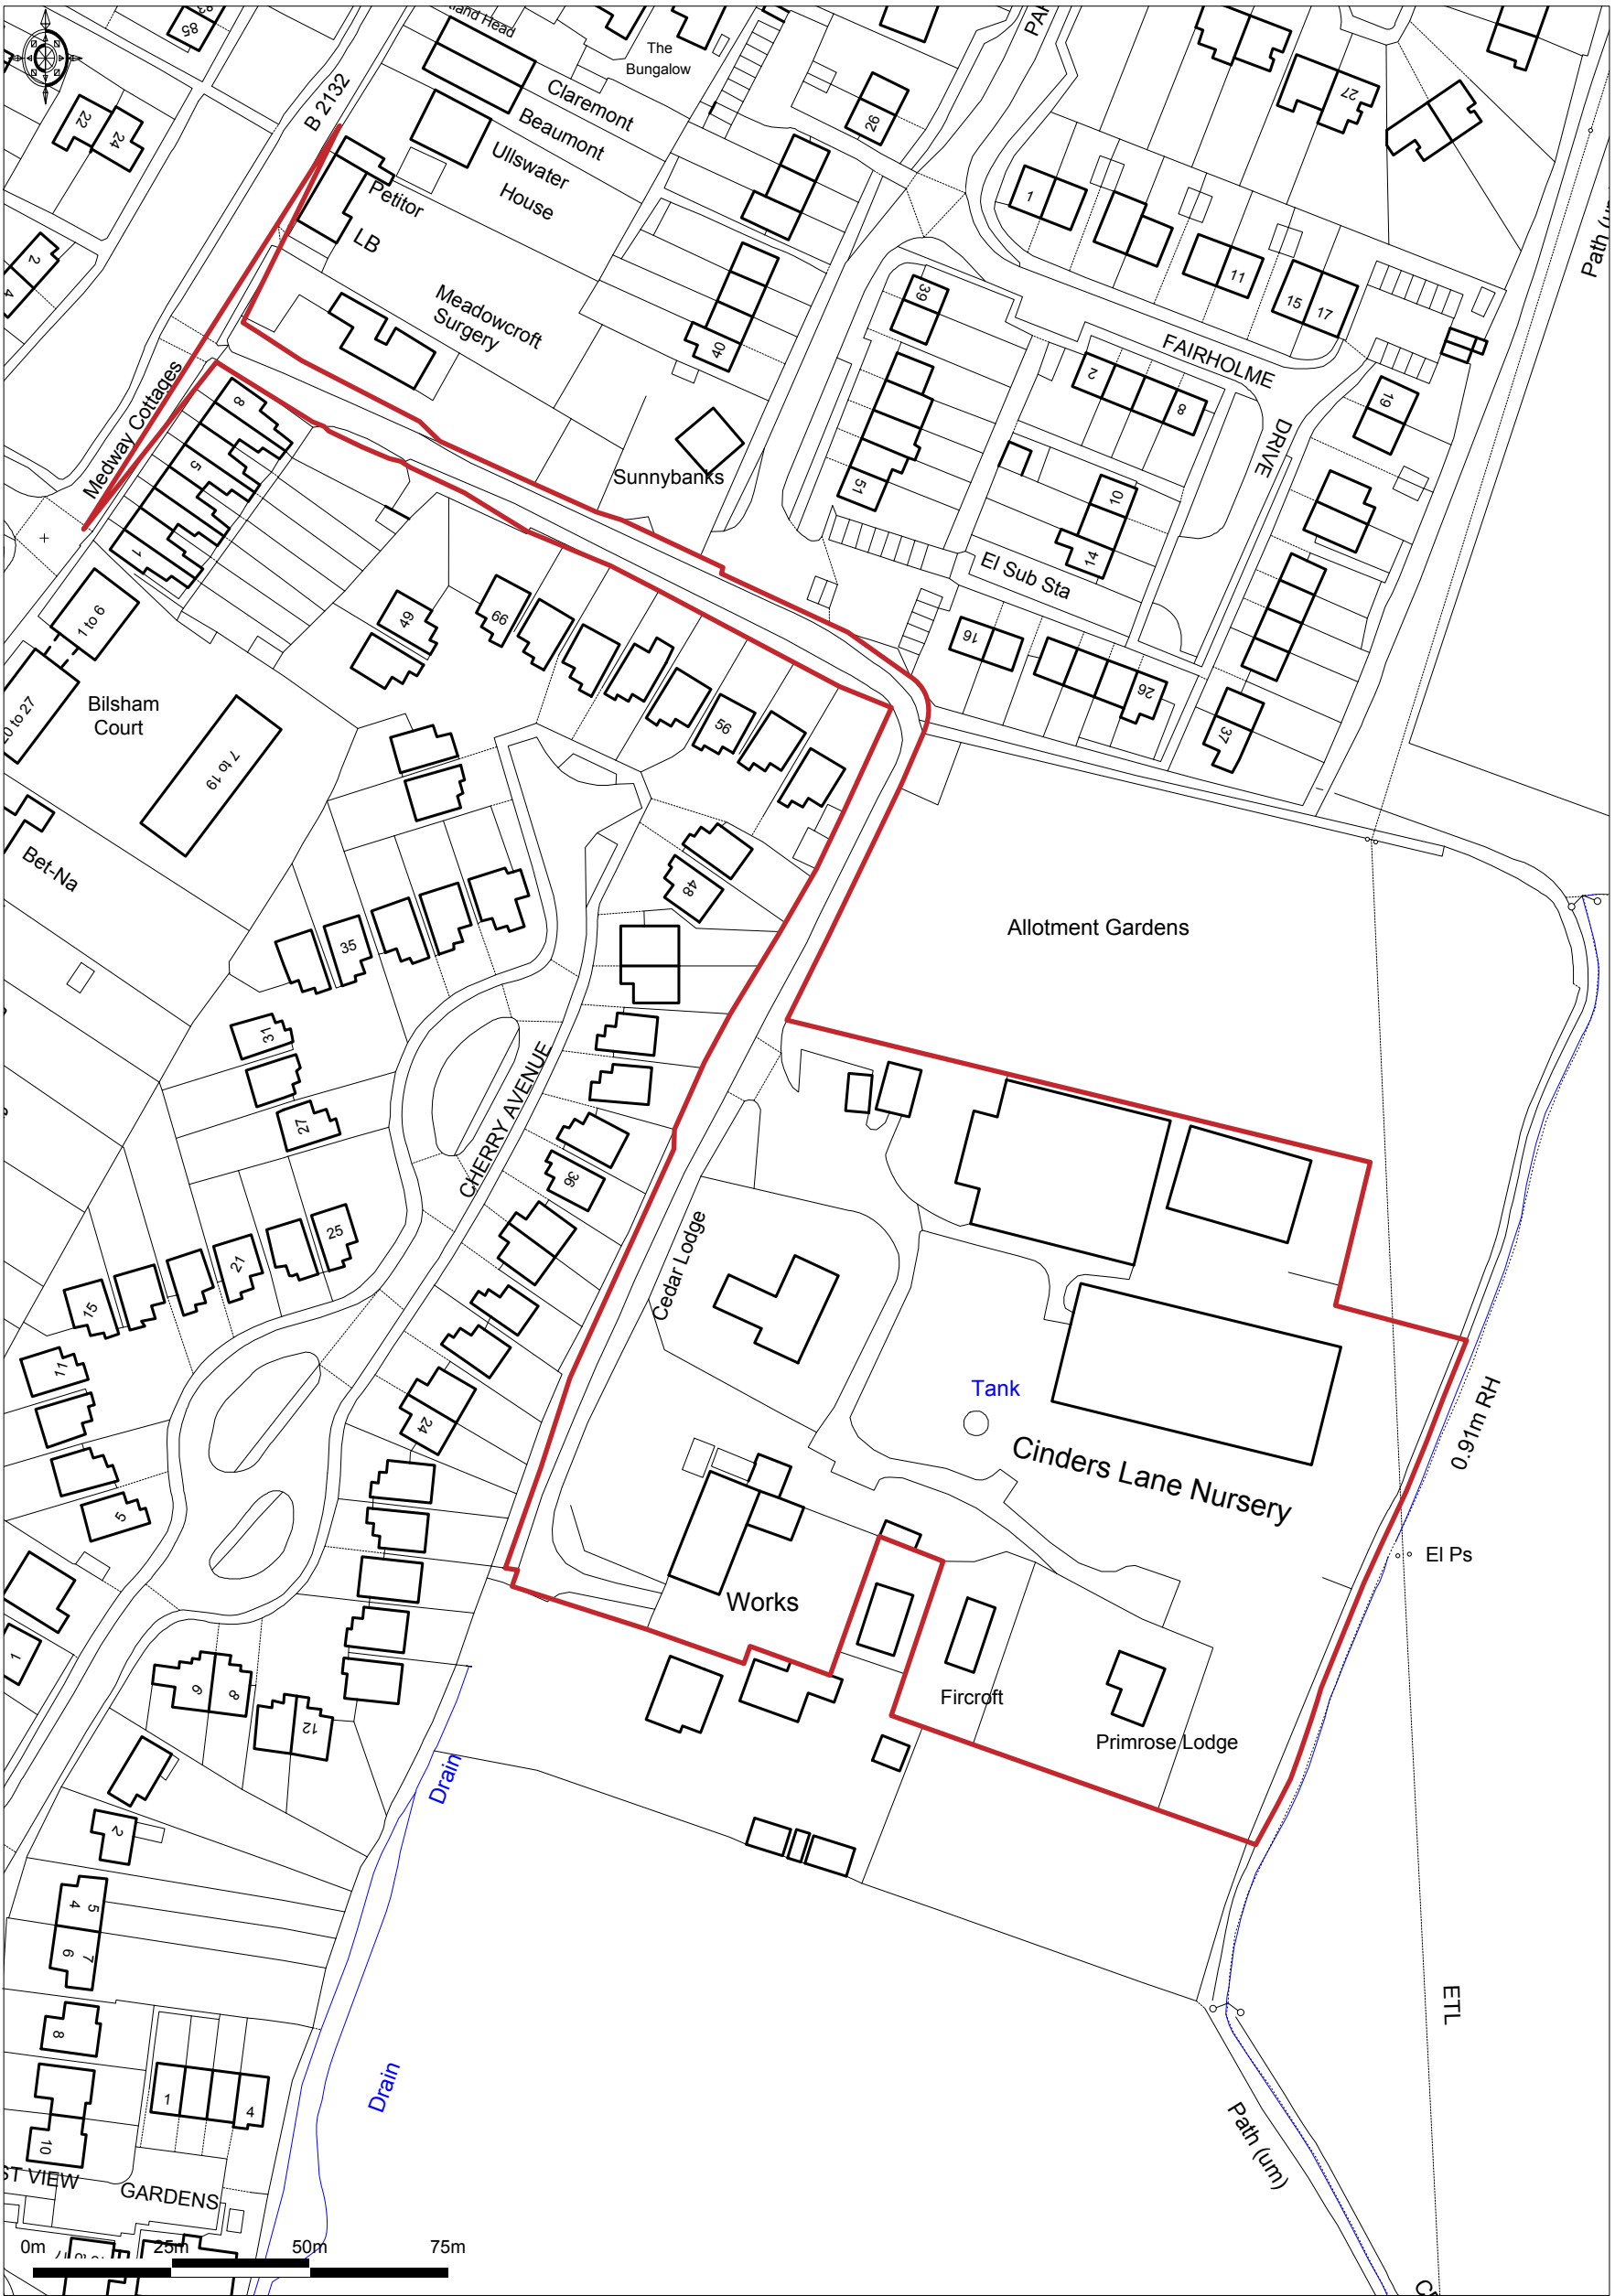

Ordnance Survey © Crown Copyright 2016. All rights reserved.
Licence number 100022432. Plotted Scale - 1:1250

Land at Cinders Lane, Yapton

LOCATION PLAN

DWG N^o: HP16098 001 Location
Plan 004a

Drawn: MA

Checked: JH

Scale: 1:1250 @ A3

Date: 09/06/2017

Notes:

This map is produced from Ordnance Survey material with the permission of Ordnance Survey on behalf of the Controller of Her Majesty's Stationary Office. © Crown copyright. Unauthorised reproduction infringes Crown copyright and may lead to prosecution or civil proceedings. WYG Planning & Environment, licence no: 100017603.

This drawing is for illustrative purposes only and is subject to detailed topographical survey and site investigation, including ground conditions/ contaminants, drainage, design and planning/ density negotiation. The feasibility of the design shown, therefore, must not be relied upon. It has not been considered in respect of the CDM

The Pavilion
1st Floor
Botleigh Grange Office Campus
Hedge End
Southampton
Hampshire
SO30 2AF

Tel: +44 2382 022800
Fax: +44 2382 022889

www.wyg.com