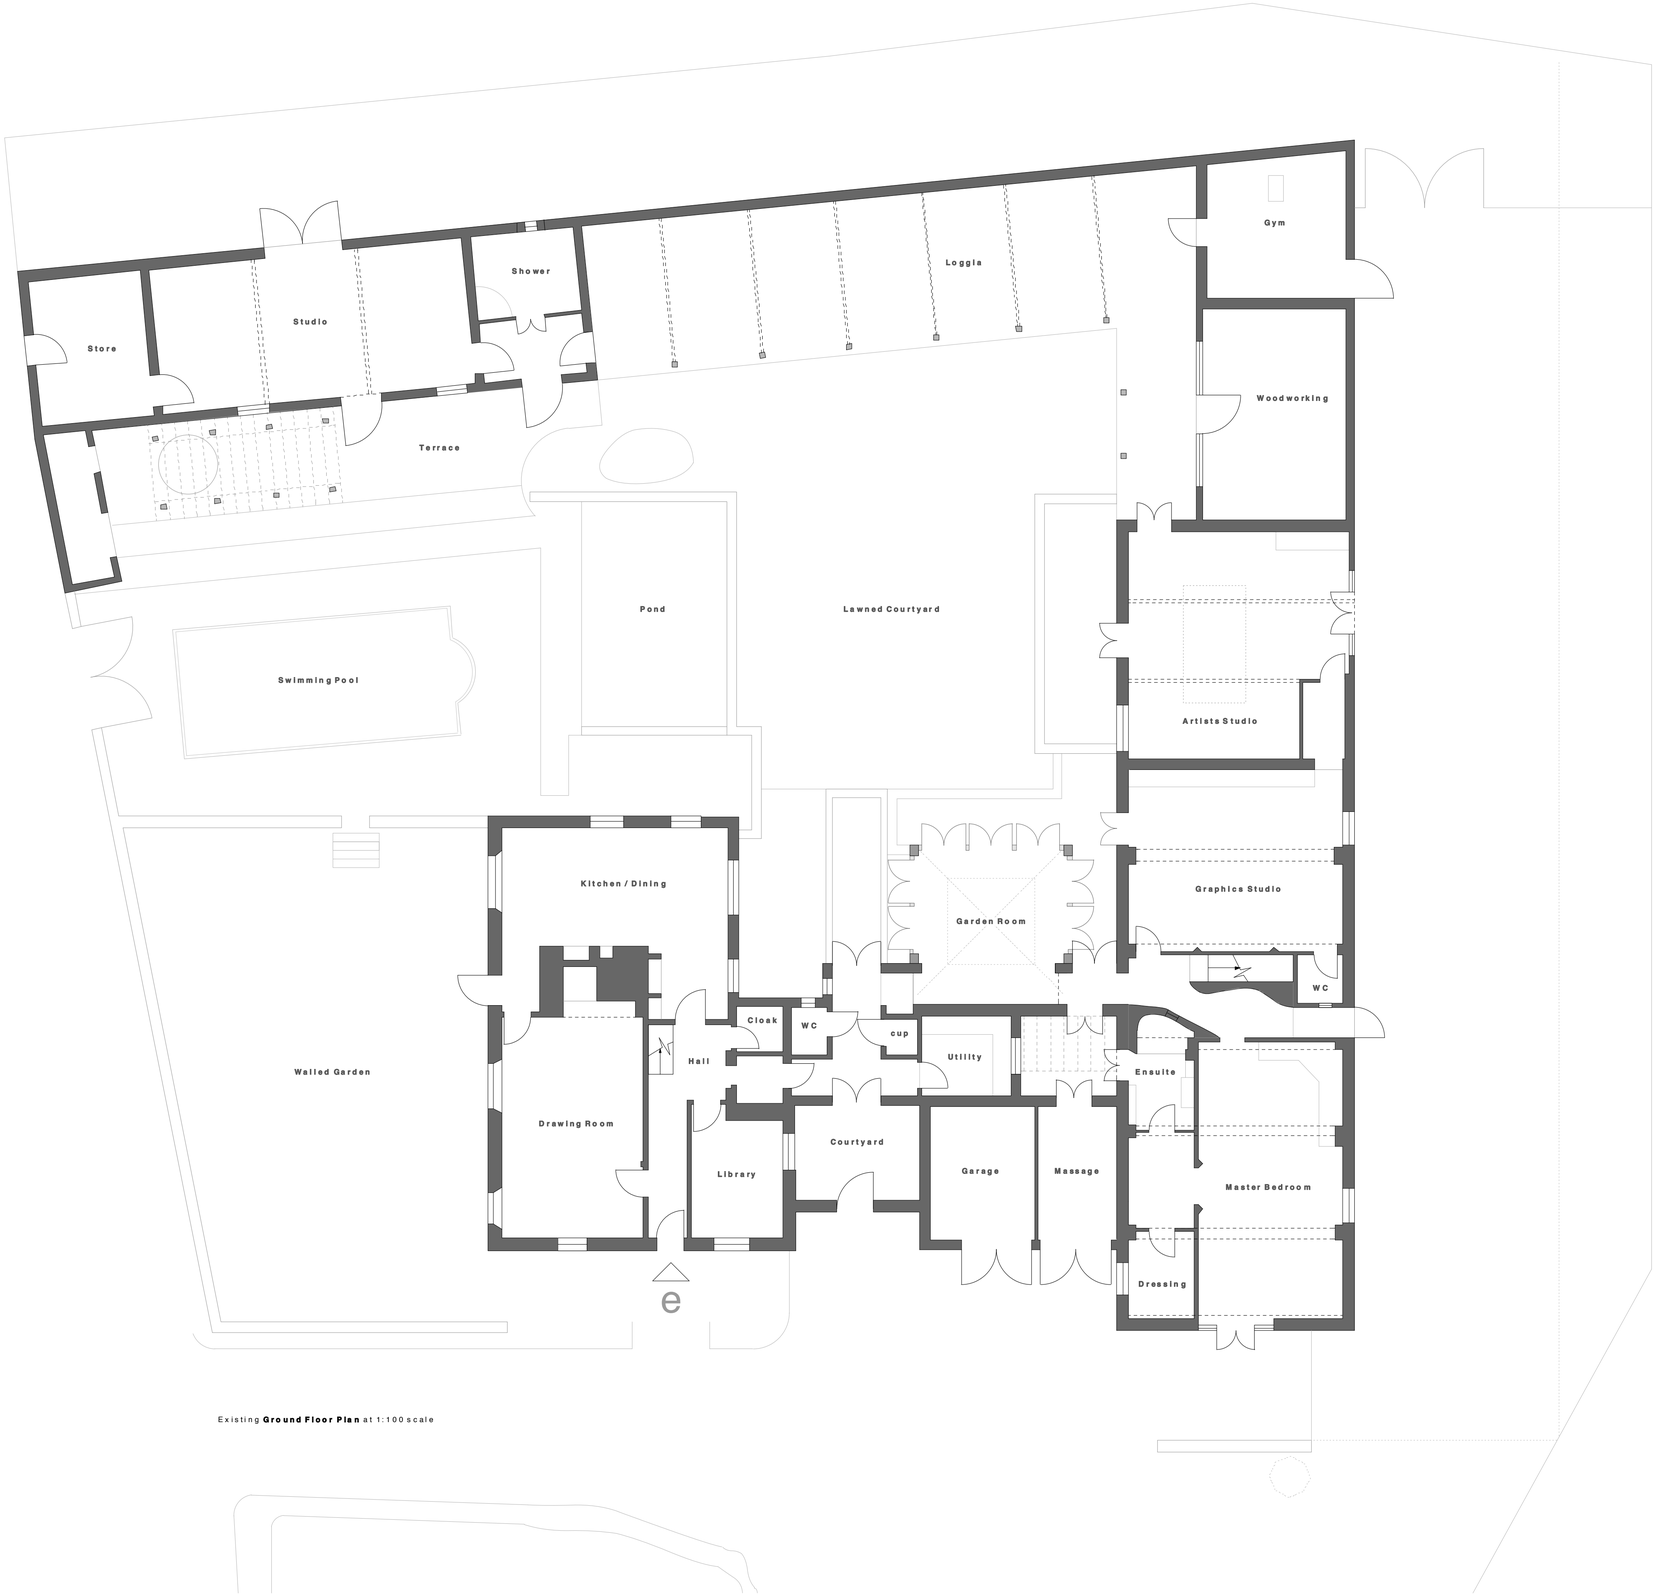

Existing **Ground Floor Plan** at 1:100 scale

CLIENT	Mr M Inglis	
SITE	Old Bilsham Farmhouse, Bilsham, West Sussex	
PROJECT	Proposed Change of Use	
DRAWING	001 Existing Floor Plans	
DATE	17 02 14	
AUTHOR		0m 1m 2m 3m
STATUS	DRAFT	SCALE BAR @ 1: 100
SCALE	1: 100 @ A1	
REVISION	DATE	AMENDMENT

NOTES

1. DRAWINGS ARE NOT TO BE SCALED EXCEPT FOR PLANNING PURPOSES.
2. SCALE BAR FOR PLANING PURPOSES ONLY.
3. ROOM DIMENSIONS WHERE SHOWN ARE APPROXIMATE.
4. ALL DIMENSIONS TO BE CONTRACTOR-CHECKED ON SITE BEFORE USE.
5. PROPOSED DRAWINGS ARE SUBJECT TO LOCAL AUTHORITY PLANNING / LBC & BUILDING REGULATIONS' APPROVAL.
6. DRAWINGS CREATED FROM DATA SUPPLIED BY THIRD PARTY. AS SUCH ALL DIMENSIONS MUST BE CHECKED AND CONFIRMED PRIOR TO ANY CONSTRUCTION WORKS TAKING PLACE.
7. THESE ARE NOT SURVEY DRAWINGS.
8. DRAWINGS REMAIN COPYRIGHT OF CORINTHIAN ARCHITECTURAL DESIGN AND CANNOT BE REPRODUCED OR USED BY ANOTHER PARTY WITHOUT PRIOR WRITTEN CONSENT.

CORINTHIAN ARCHITECTURAL DESIGN

8 Davys Court, Funtington, Chichester, West Sussex. PO18 9LG
01243 576 078 > contact@corinthianad.co.uk > www.corinthianad.co.uk