UK MAP CENTRE .com

N

0 20 m

Scale: 1:1250

Ordnance Survey® Mapping and Data Centre



© Crown Copyright and database rights 2015 Ordnance Survey 100048957. The representation of road, track or path is no evidence of a boundary or right of way. The representation of features as lines is no evidence of a property boundary.

Supplied by: www.ukmapcentre.com
Serial Number: 66197
Centre Coordinates: 497091,102098
Production Date: 10 Mar 2015 11:29

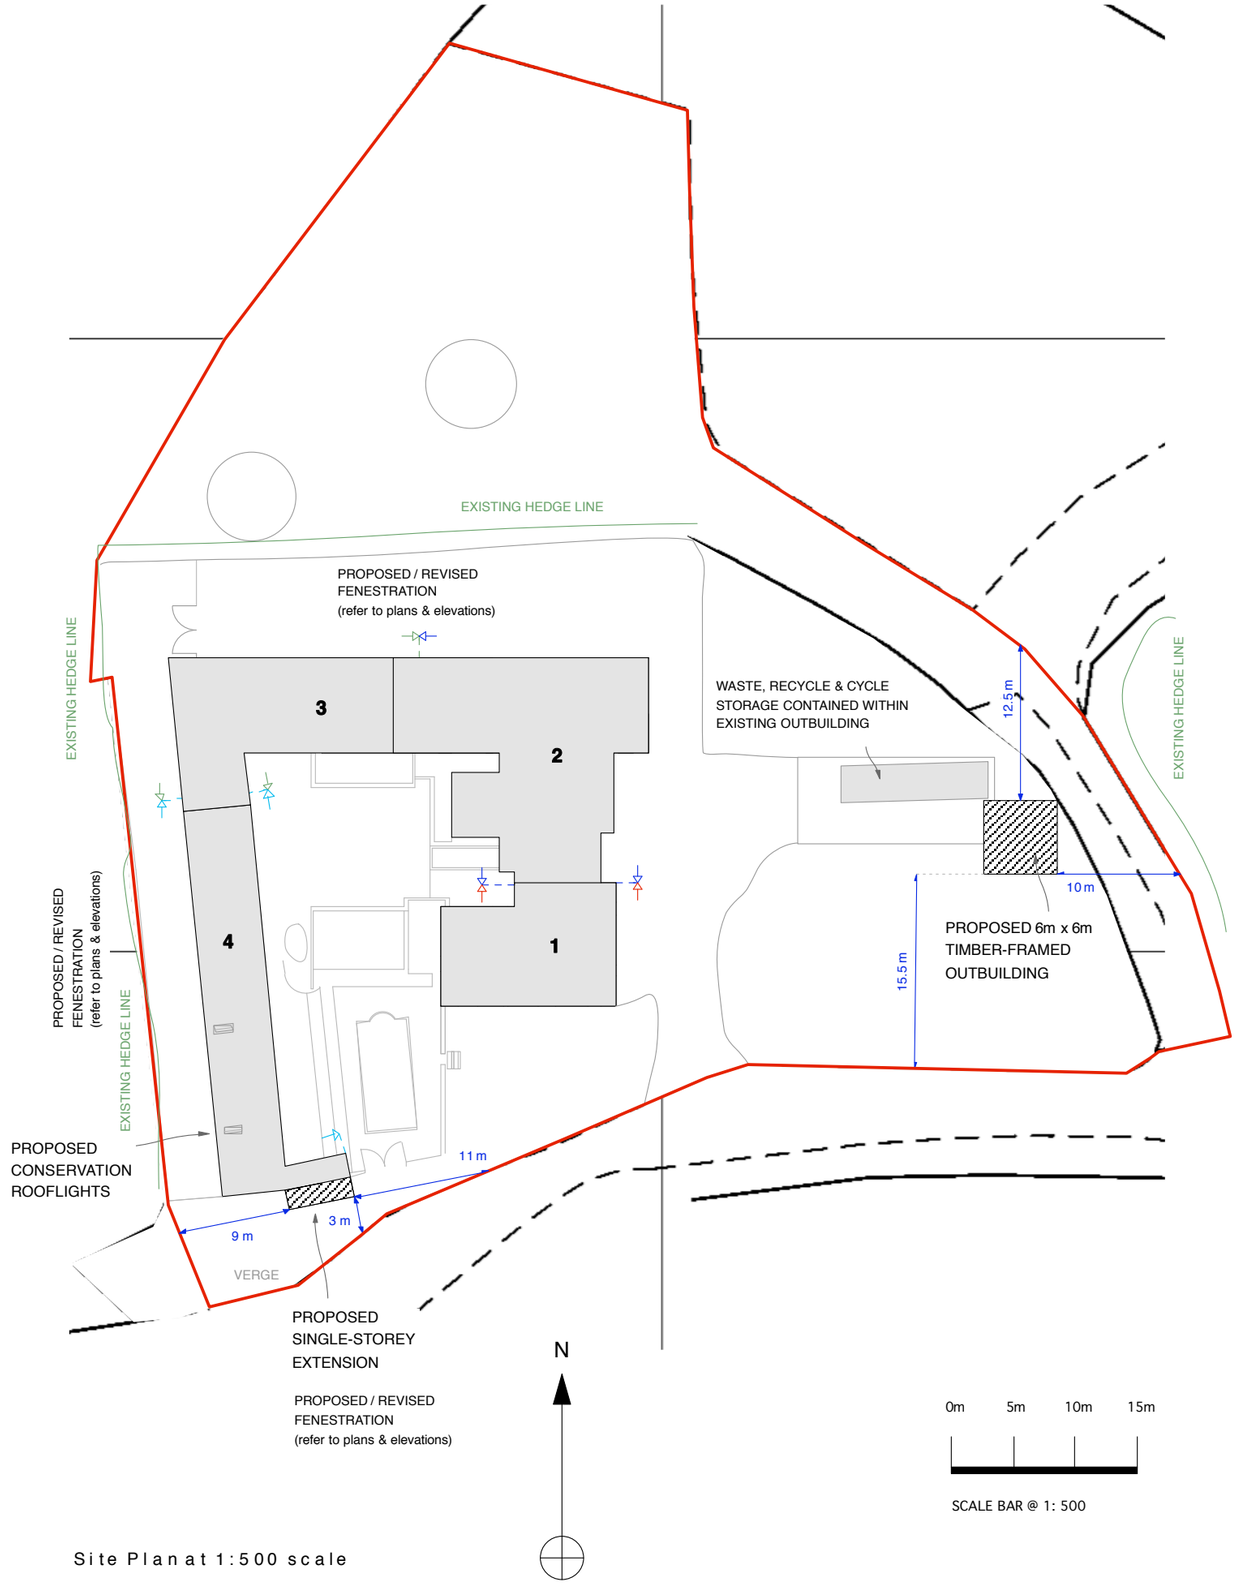

OLD BILSHAM FARMHOUSE, BILSHAM LANE, YAPTON, ARUNDEL, BN18 0JX

Location Plan at 1:1250 scale

Site Plan at 1:500 scale