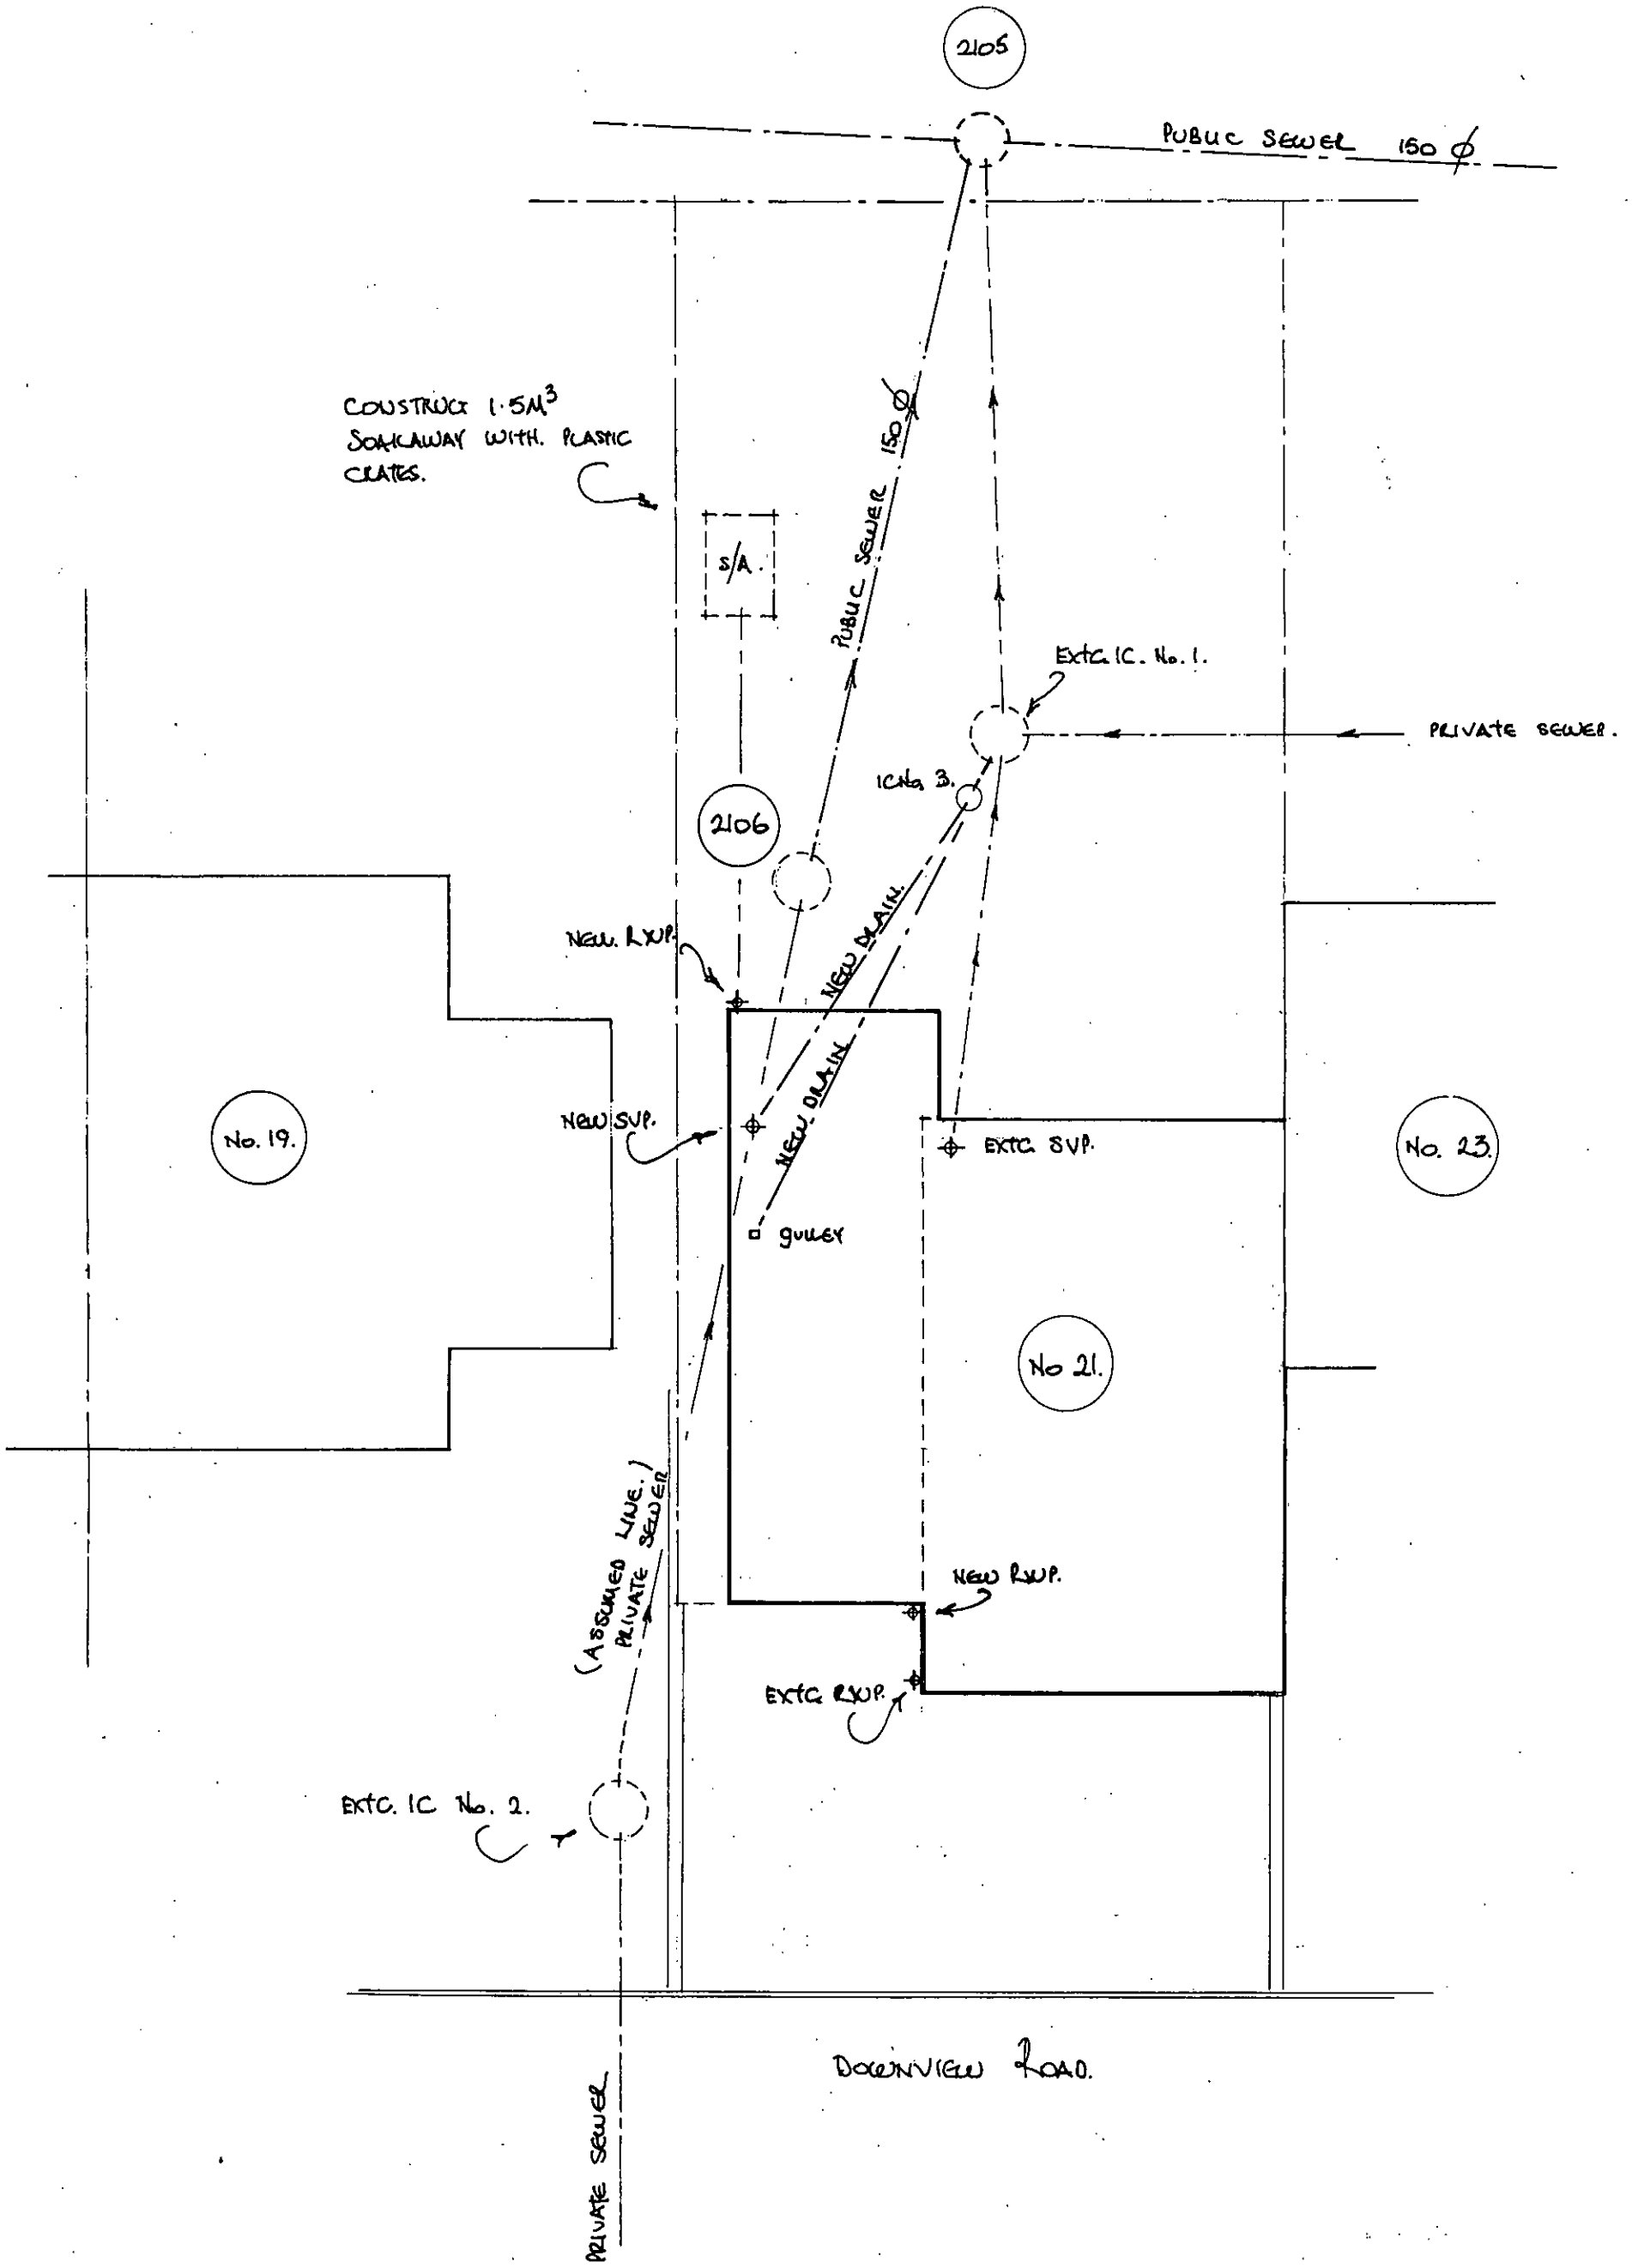


21, Downview Road, Yapton, West Sussex

Scale 1:100 **No. 62/17/11**

ARUN DISTRICT COUNCIL Y/60/17/PL