

NOTES:
All dimensions must be checked on site and not scaled from this drawing

DATE	REVISIONS
OCT. 2020	DIMS ADDED
A	

PLANS
ARCHITECTURAL
DESIGN SHOP

18 GODSTONE ROAD
CATERHAM
SURREY CR3 6RA
TEL: 01883 344415
email: plansaservices@gmail.com

Job Title

LAND ADJACENT TO;
CHURCH BARN FARM,
HORSEMERE GREEN LANE,
CLYMPING.
BN17 5QX.

Drawing Title

PROPOSED BUNGALOW –
BLOCK PLAN.

Scale

1:500 @ A3

Date


AUGUST 2020

Drg. No

20 / 127 - 02

Rev

A

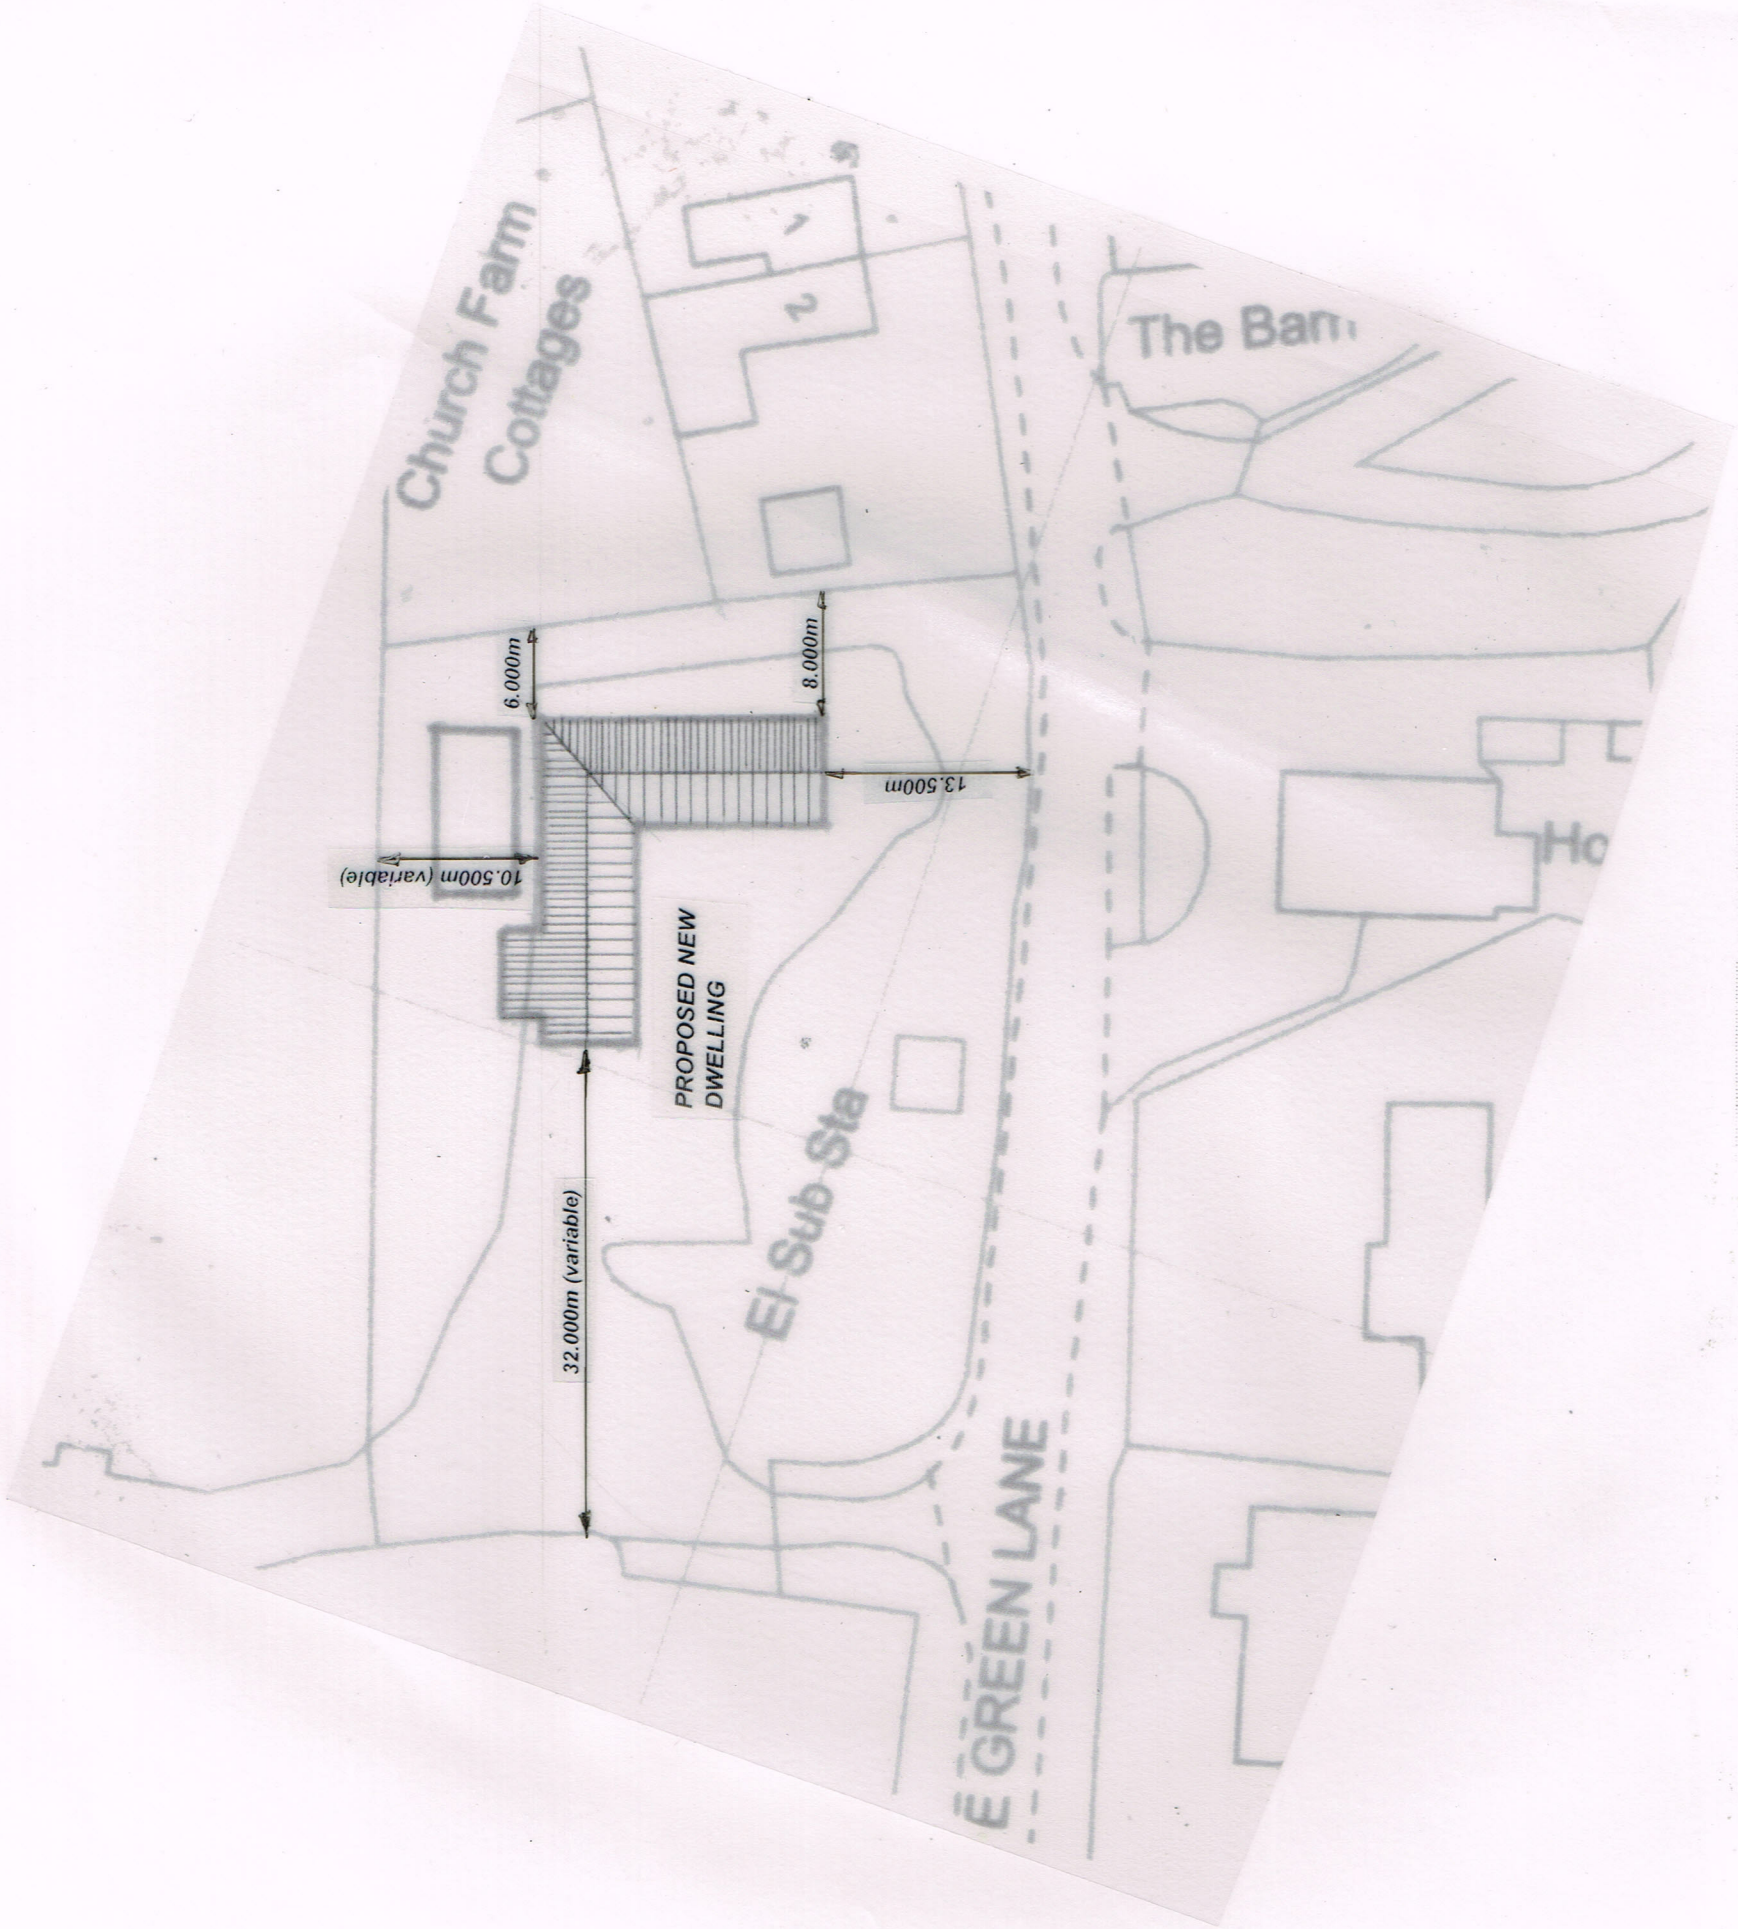

SCALE VERIFICATION BAR