


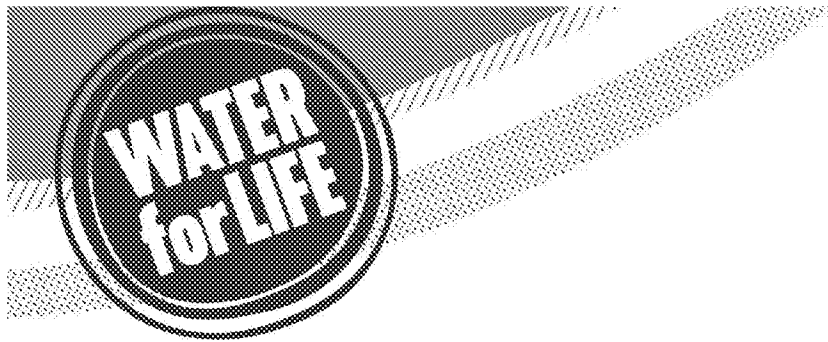

from

**Southern
Water** 

Planning and Development Services
Arun District Council
Arun Civic Centre
Maltravers Road
Littlehampton
West Sussex
BN17 5LF

Your ref
Y/61/19/PL

Our ref
PLAN-029053

Date
21/08/2019



Dear Sirs,

Proposal: Application for variation of condition imposed on planning permission Y/53/16/PL relating to condition no.4 - amendment to site layout. This application affects the setting of a Listed Building.
Site: Y/61/19/PL: - Yapton Metal Company, Burndell Road, Yapton, BN18 0HP.

Thank you for your letter dated 23/07/2019.

Southern Water has no objections to the above variation of condition 4. The comments in our response dated 07/09/2016 remain unchanged and valid.


For any further queries please contact us at 

Yours sincerely,



Luis Silva
Developer Services

SOUTHERN WATER

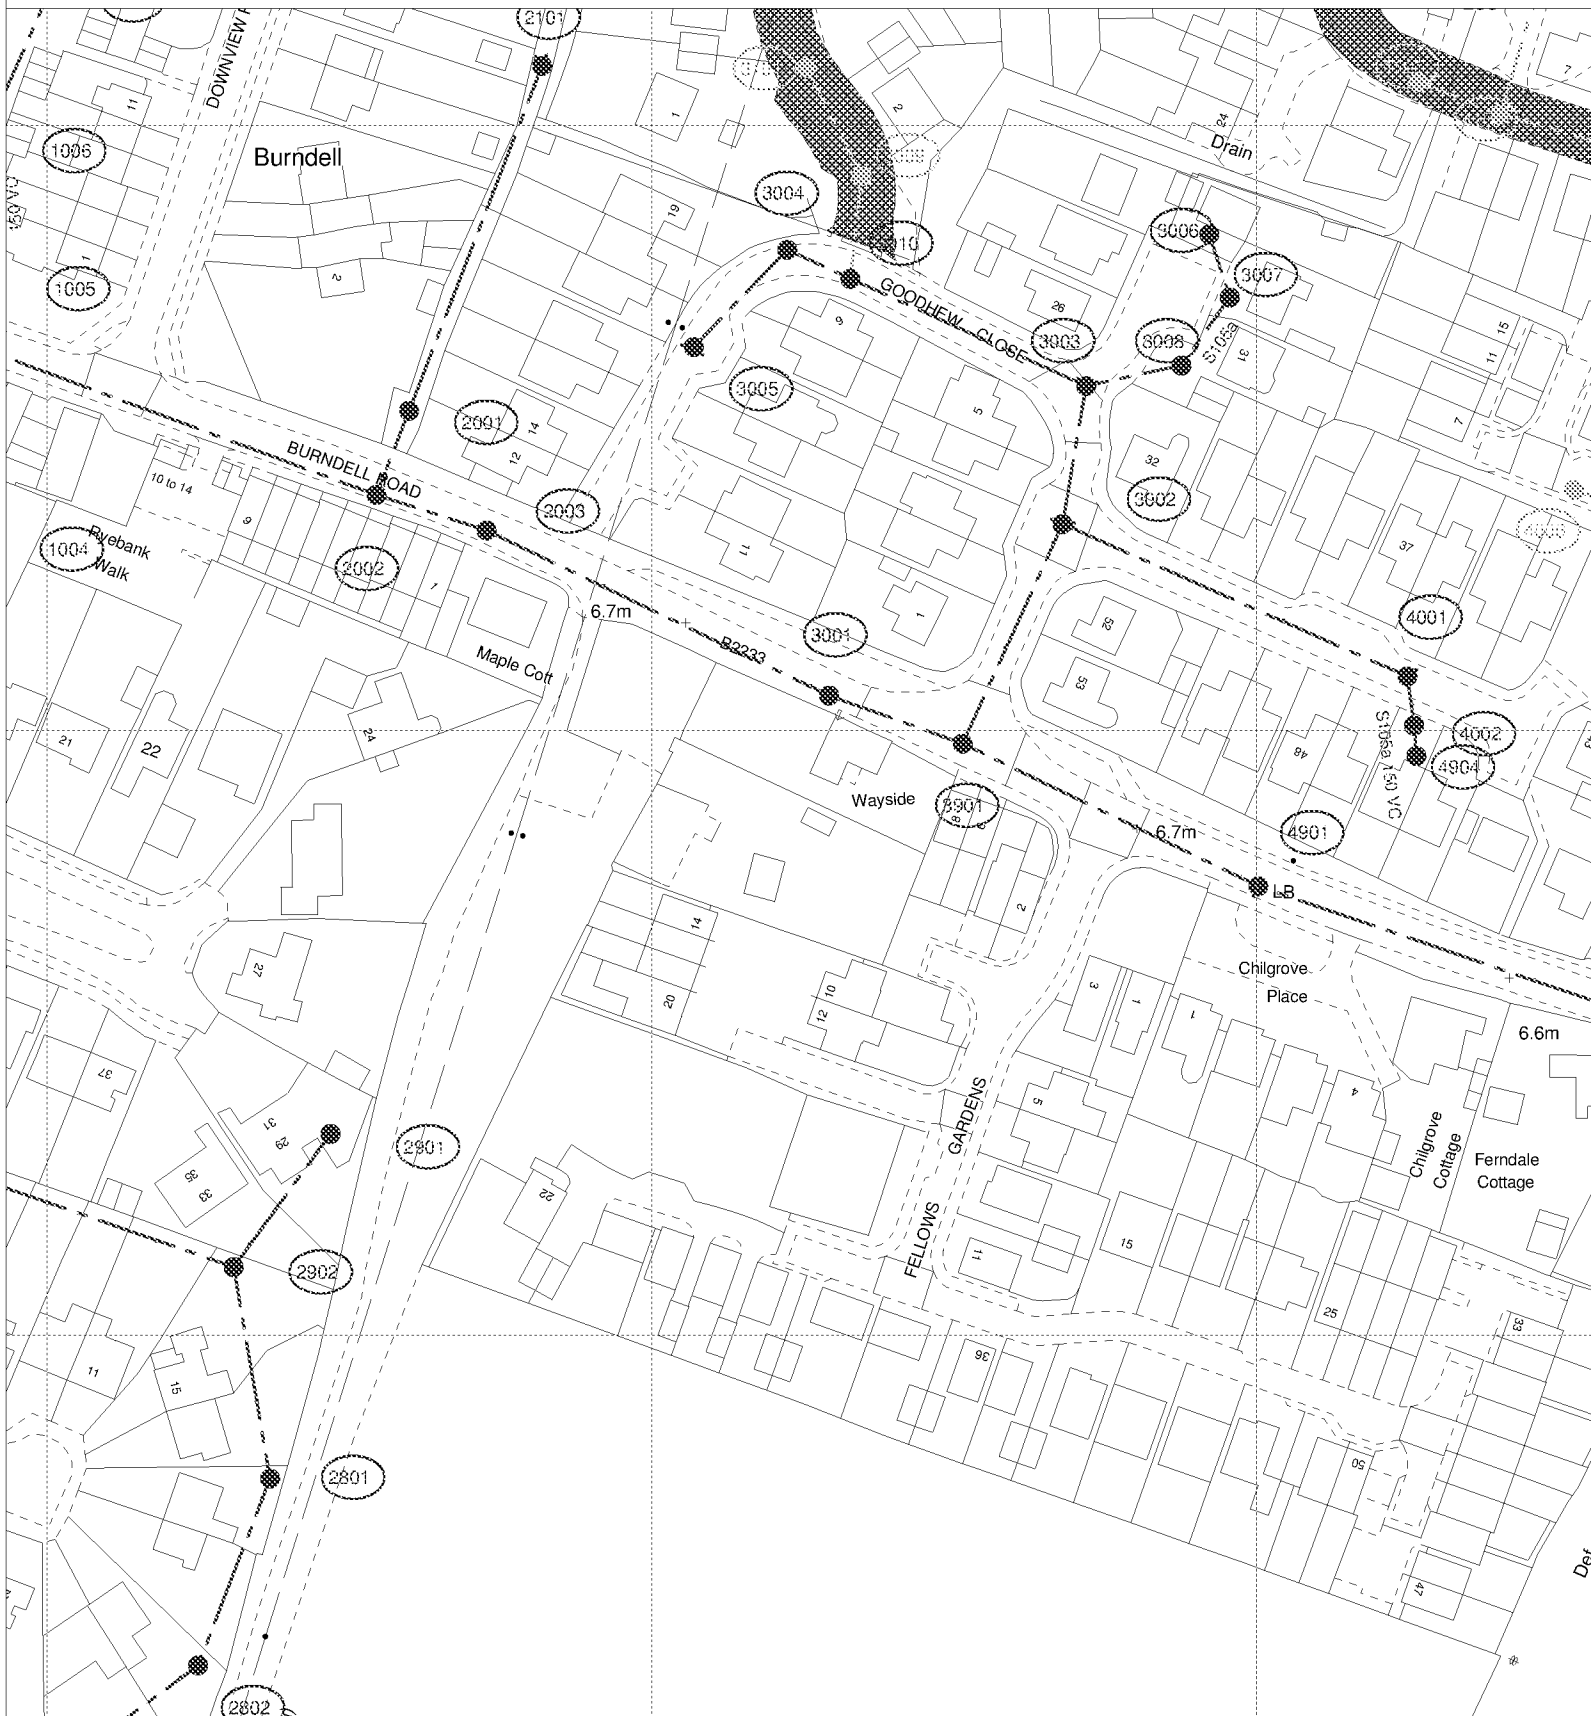

The positions of pipes shown on this plan are believed to be correct, but Southern Water Services Ltd accept no responsibility in the event of inaccuracy. The actual positions should be determined on site.

Based upon Ordnance Survey Digital Data with the permission of the controller of H.M.S.O. Crown Copyright Reserved Licence No. WU 298530

O.S. REF: SU9802NW

Scale: 1:1250

Screen Print

ARUN DISTRICT COUNCIL 7/81/197C

WARNING: BAC pipes are constructed of Banded Asbestos Cement

WARNING: Unknown (HOK) materials may include Banded Asbestos Cement



Printed By: kishoku

Date: 13-8-2019

Southern Water MapGuide Browser

Requested By:

N