
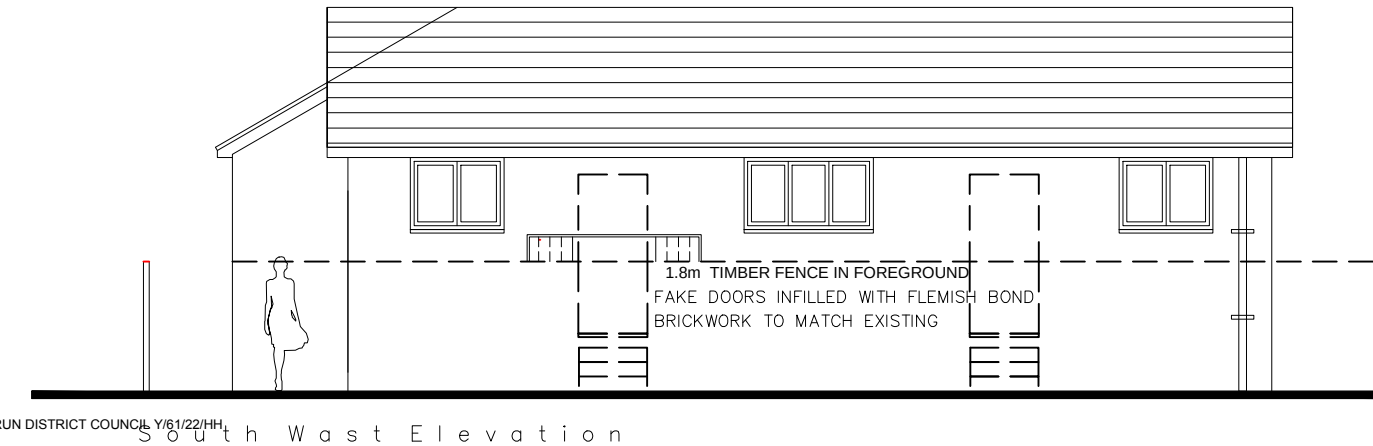
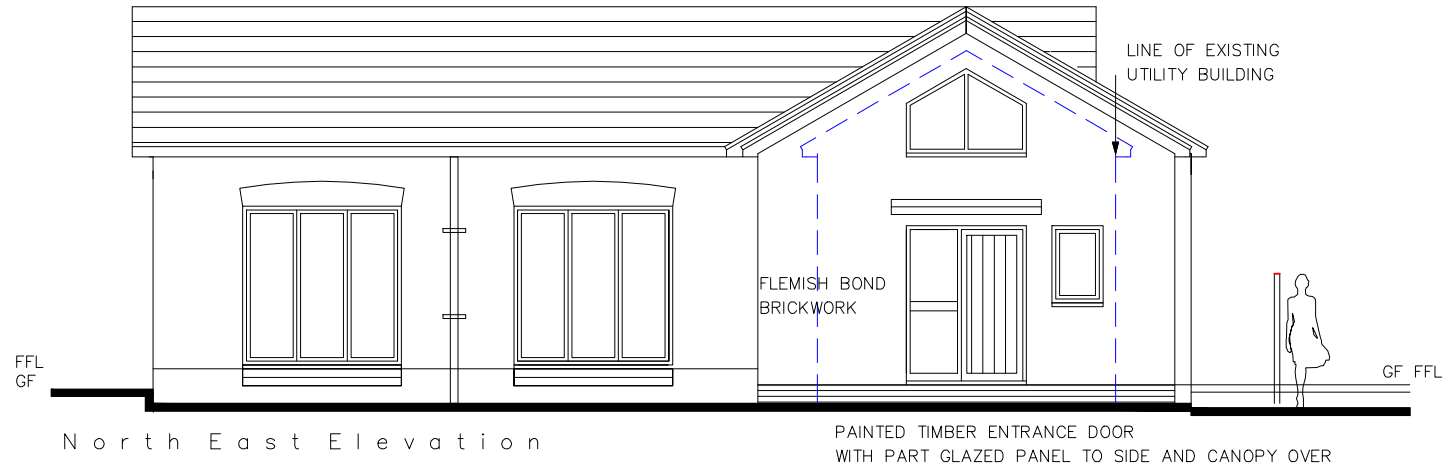
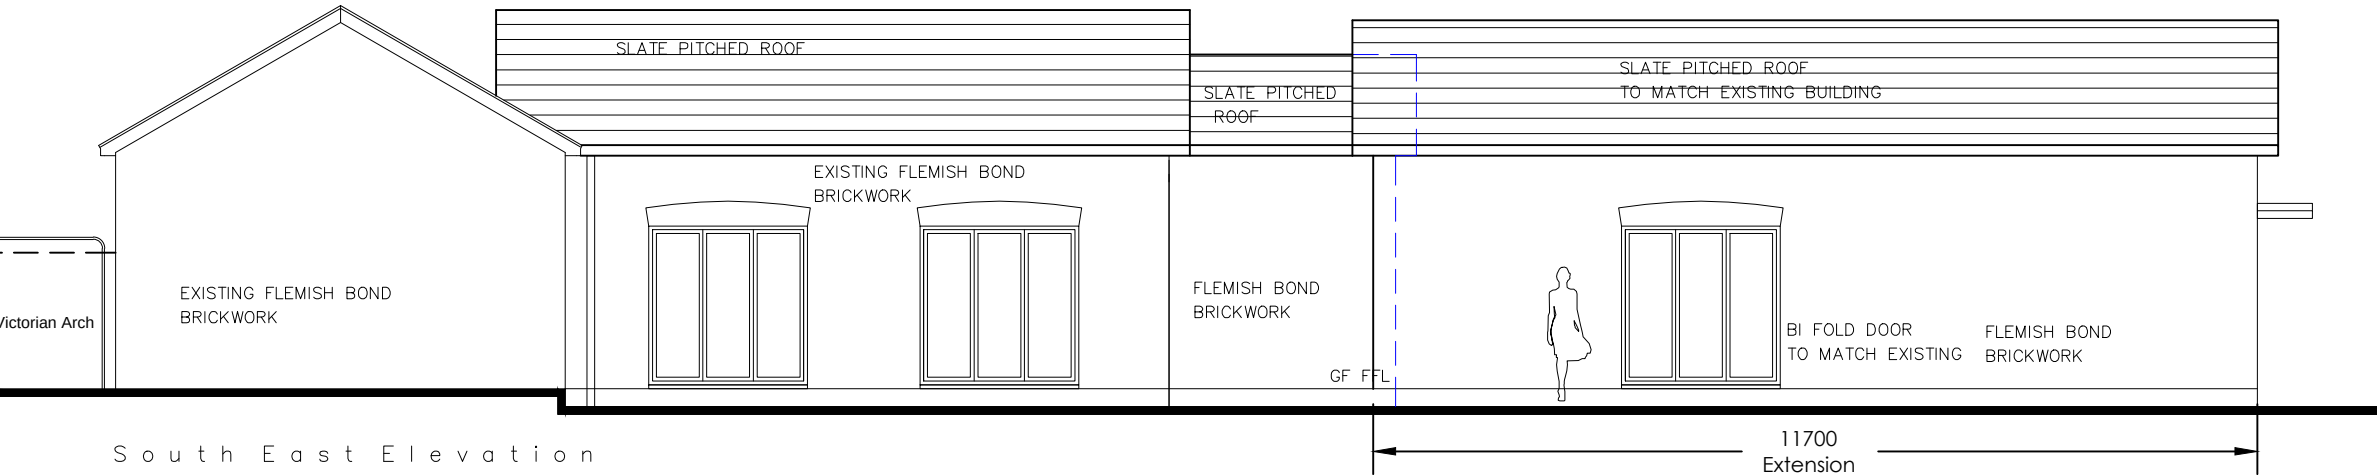


NOTE
THIS DRAWING MAY BE SCALED FOR PLANNING PURPOSES ONLY.
ALL DIMENSIONS TO BE CHECKED ON SITE PRIOR TO COMMENCEMENT OF WORK. ALL DIMENSIONS RELATING TO SUB-CONTRACTORS OR SUPPLIERS WORK MUST BE CHECKED AND AGREED BETWEEN THE GENERAL CONTRACTOR, THE SUB-CONTRACTOR(S) AND / OR SUPPLIER(S). ALL DIMENSIONS ARE IN MILLIMETRES. ALL WORKS OR MATERIALS INDICATED ON THE DRAWING ARE TO BE TO THE LATEST BRITISH STANDARDS AND ARE TO BE CARRIED OUT IN ACCORDANCE WITH THE RELEVANT CODES OF PRACTICE OR RECOGNISED TRADE ASSOCIATION RECOMMENDATIONS AND PUBLICATIONS.
THIS DRAWING TO BE READ IN CONJUNCTION WITH ALL RELEVANT DRAWINGS AND SPECIFICATIONS OF OTHER CONSULTANTS.
ANY DISCREPANCIES TO BE BROUGHT TO THE ATTENTION OF PDK ARCHITECTURE AND SURVEYING , IF IN DOUBT ASK.
© THIS DRAWING IS THE COPYRIGHT OF PDK ARCHITECTURE AND SURVEYING.

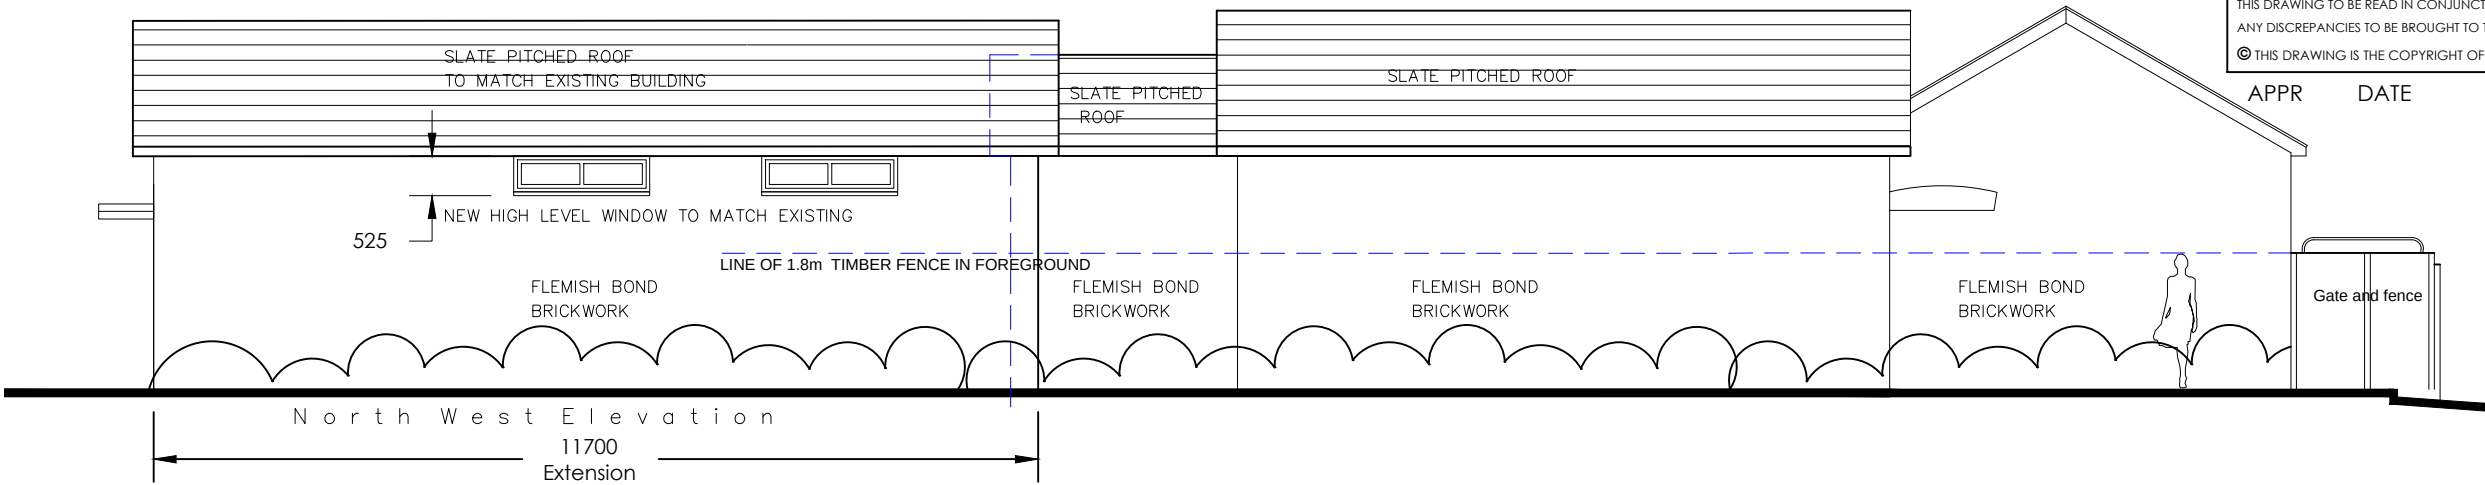

J	27-04-22	Updated following client meeting	pjc
I	14-02-22	Extension reduced, Existing timber cladding changed to brick	pjc
H	04-10-21	Various	pjc
G	21-09=21	Various	pjc
F	23-08-21	Various	pjc
E	12-06-19	Existing utility retained	pjc
D	07-05-19	Minor alterations	pjc
C	24-04-19	Extension reduced in height, width and length Velux removed	pjc
B	05-01-18	Condenser added	pjc
A	13-09-17	Porch added	pjc

REV	DATE	AMENDMENT	BY
PROJECT THE POTTING BARN HOBBS COURT, BILSHAM ROAD YAPTON, BN18 0JY			
DRAWING HOUSE ELEVATIONS PROPOSED			
Date July 2017	Drawn By PJC	29 Breach Avenue, Southbourne, Emsworth, Hampshire, PO10 8NB T: 01243 697164 M: 07879471666 www.pdkconsulting.co.uk	
Scale 1: 100 @A3	DKC	Iss. App. By	PDK Architecture and Surveying
Drawing No 008 J	0221	File Location	

1:100 @ A3

