


NOTE
THIS DRAWING MAY BE SCALED FOR PLANNING PURPOSES ONLY.
ALL DIMENSIONS MUST BE CHECKED ON SITE PRIOR TO COMMENCEMENT OF WORK. ALL DIMENSIONS RELATING TO SUB-CONTRACTORS OR SUPPLIERS WORK MUST BE CHECKED AND AGREED BETWEEN THE GENERAL CONTRACTOR, THE SUB-CONTRACTOR(S) AND / OR SUPPLIERS.
ALL DIMENSIONS ARE IN MILLIMETRES. ALL WORKS OR MATERIALS INDICATED ON THE DRAWING ARE TO BE TO THE LATEST BRITISH STANDARDS AND ARE TO BE CARRIED OUT IN ACCORDANCE WITH THE RELEVANT CODES OF PRACTICE OR RECOGNISED TRADE ASSOCIATION RECOMMENDATIONS AND PUBLICATIONS.
THIS DRAWING TO BE READ IN CONJUNCTION WITH ALL RELEVANT DRAWINGS AND SPECIFICATIONS OF OTHER CONSULTANTS.
ANY DISCREPANCIES TO BE BROUGHT TO THE ATTENTION OF PDK ARCHITECTURE AND SURVEYING. IF IN DOUBT ASK.
© THIS DRAWING IS THE COPYRIGHT OF PDK ARCHITECTURE AND SURVEYING.

APPR	DATE	STATUS
------	------	--------

		2m EVERGREEN HEDGE RETAINED AS SCREENING FROM ROAD
		2m EVERGREEN HEDGE
		1.2m FENCE AND SHRUB HEDGE

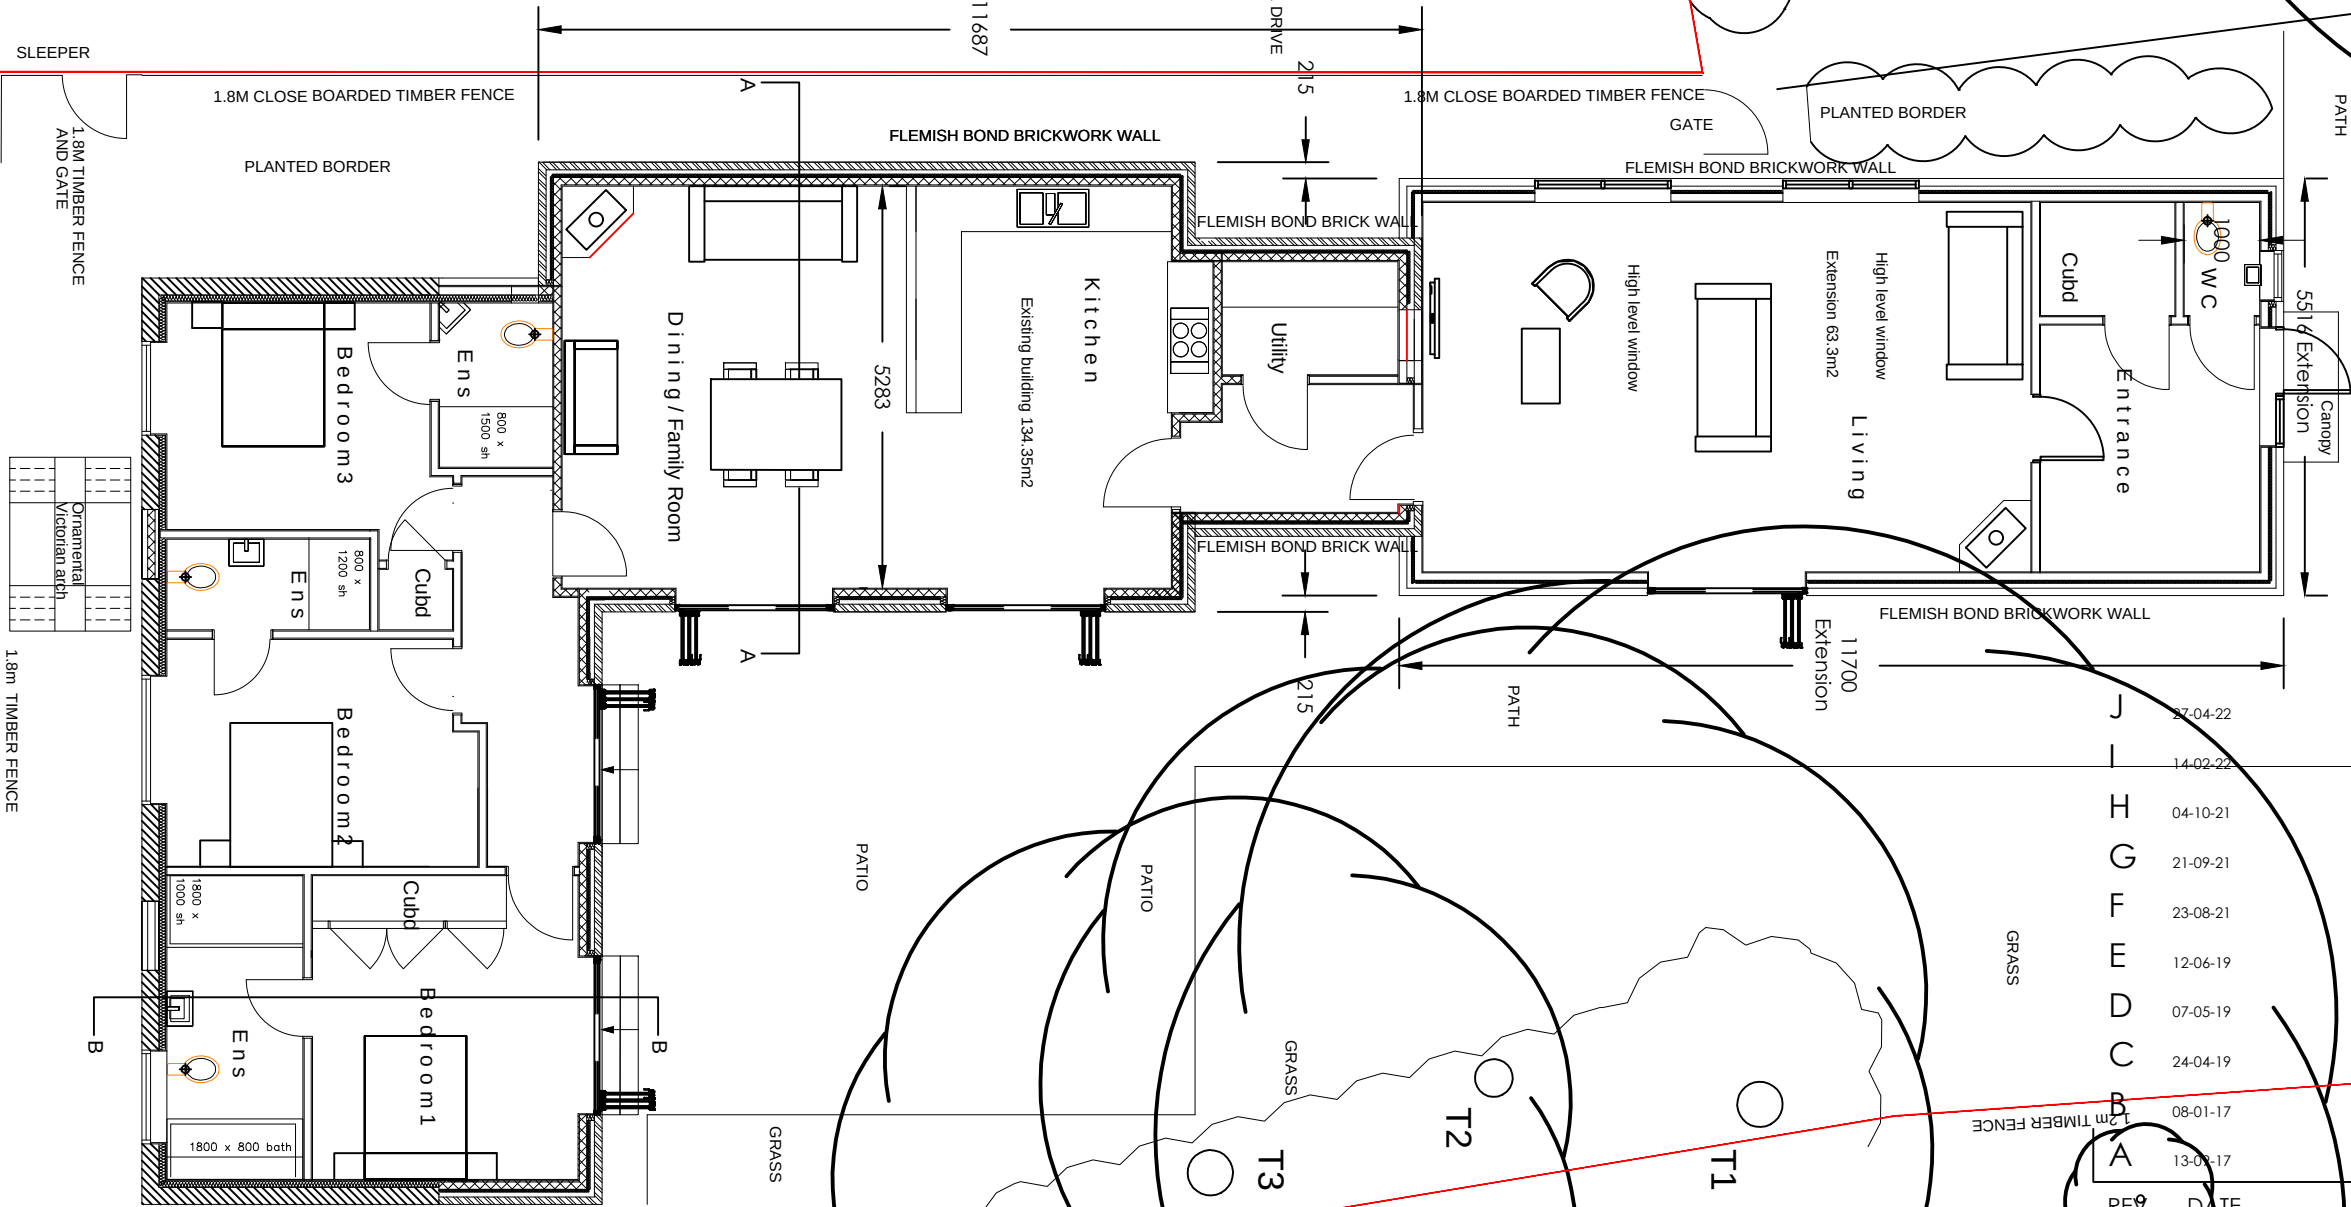

J	27-04-22	Updated following client meeting	pjc
I	14-02-22	Extension reduced, Fence relocated.	pjc
H	04-10-21	Various	pjc
G	21-09-21	Various	pjc
F	23-08-21	Various	pjc
E	12-06-19	Existing utility retained	pjc
D	07-05-19	Minor alterations	pjc
C	24-04-19	Extension reduced in height, width and length Velux removed	pjc
B	08-01-17	External alterations	pjc
A	13-07-17	Porch added	

REV	DATE	AMENDMENT	BY
-----	------	-----------	----

PROJECT
THE POTTING BARN
HOBBS COURT, BILSHAM ROAD
YAPTON, BN18 0JY

DRAWING
**HOUSE
PLAN
PROPOSED**

Date
July 2017

Scale
1:100 @A3

Drawn By
DKC

Iss. App. By
DKC

File Location
0221

29 Breach Avenue,
Southbourne,
Emsworth,
Hampshire, PO10 8NB
T: 01243 697164
M: 07879471666
www.pdkconsulting.co.uk

**PDK
Architecture
and
Surveying**

1:100 @ A3

metres 1 2 3 4 5 6 7 8 9 10