
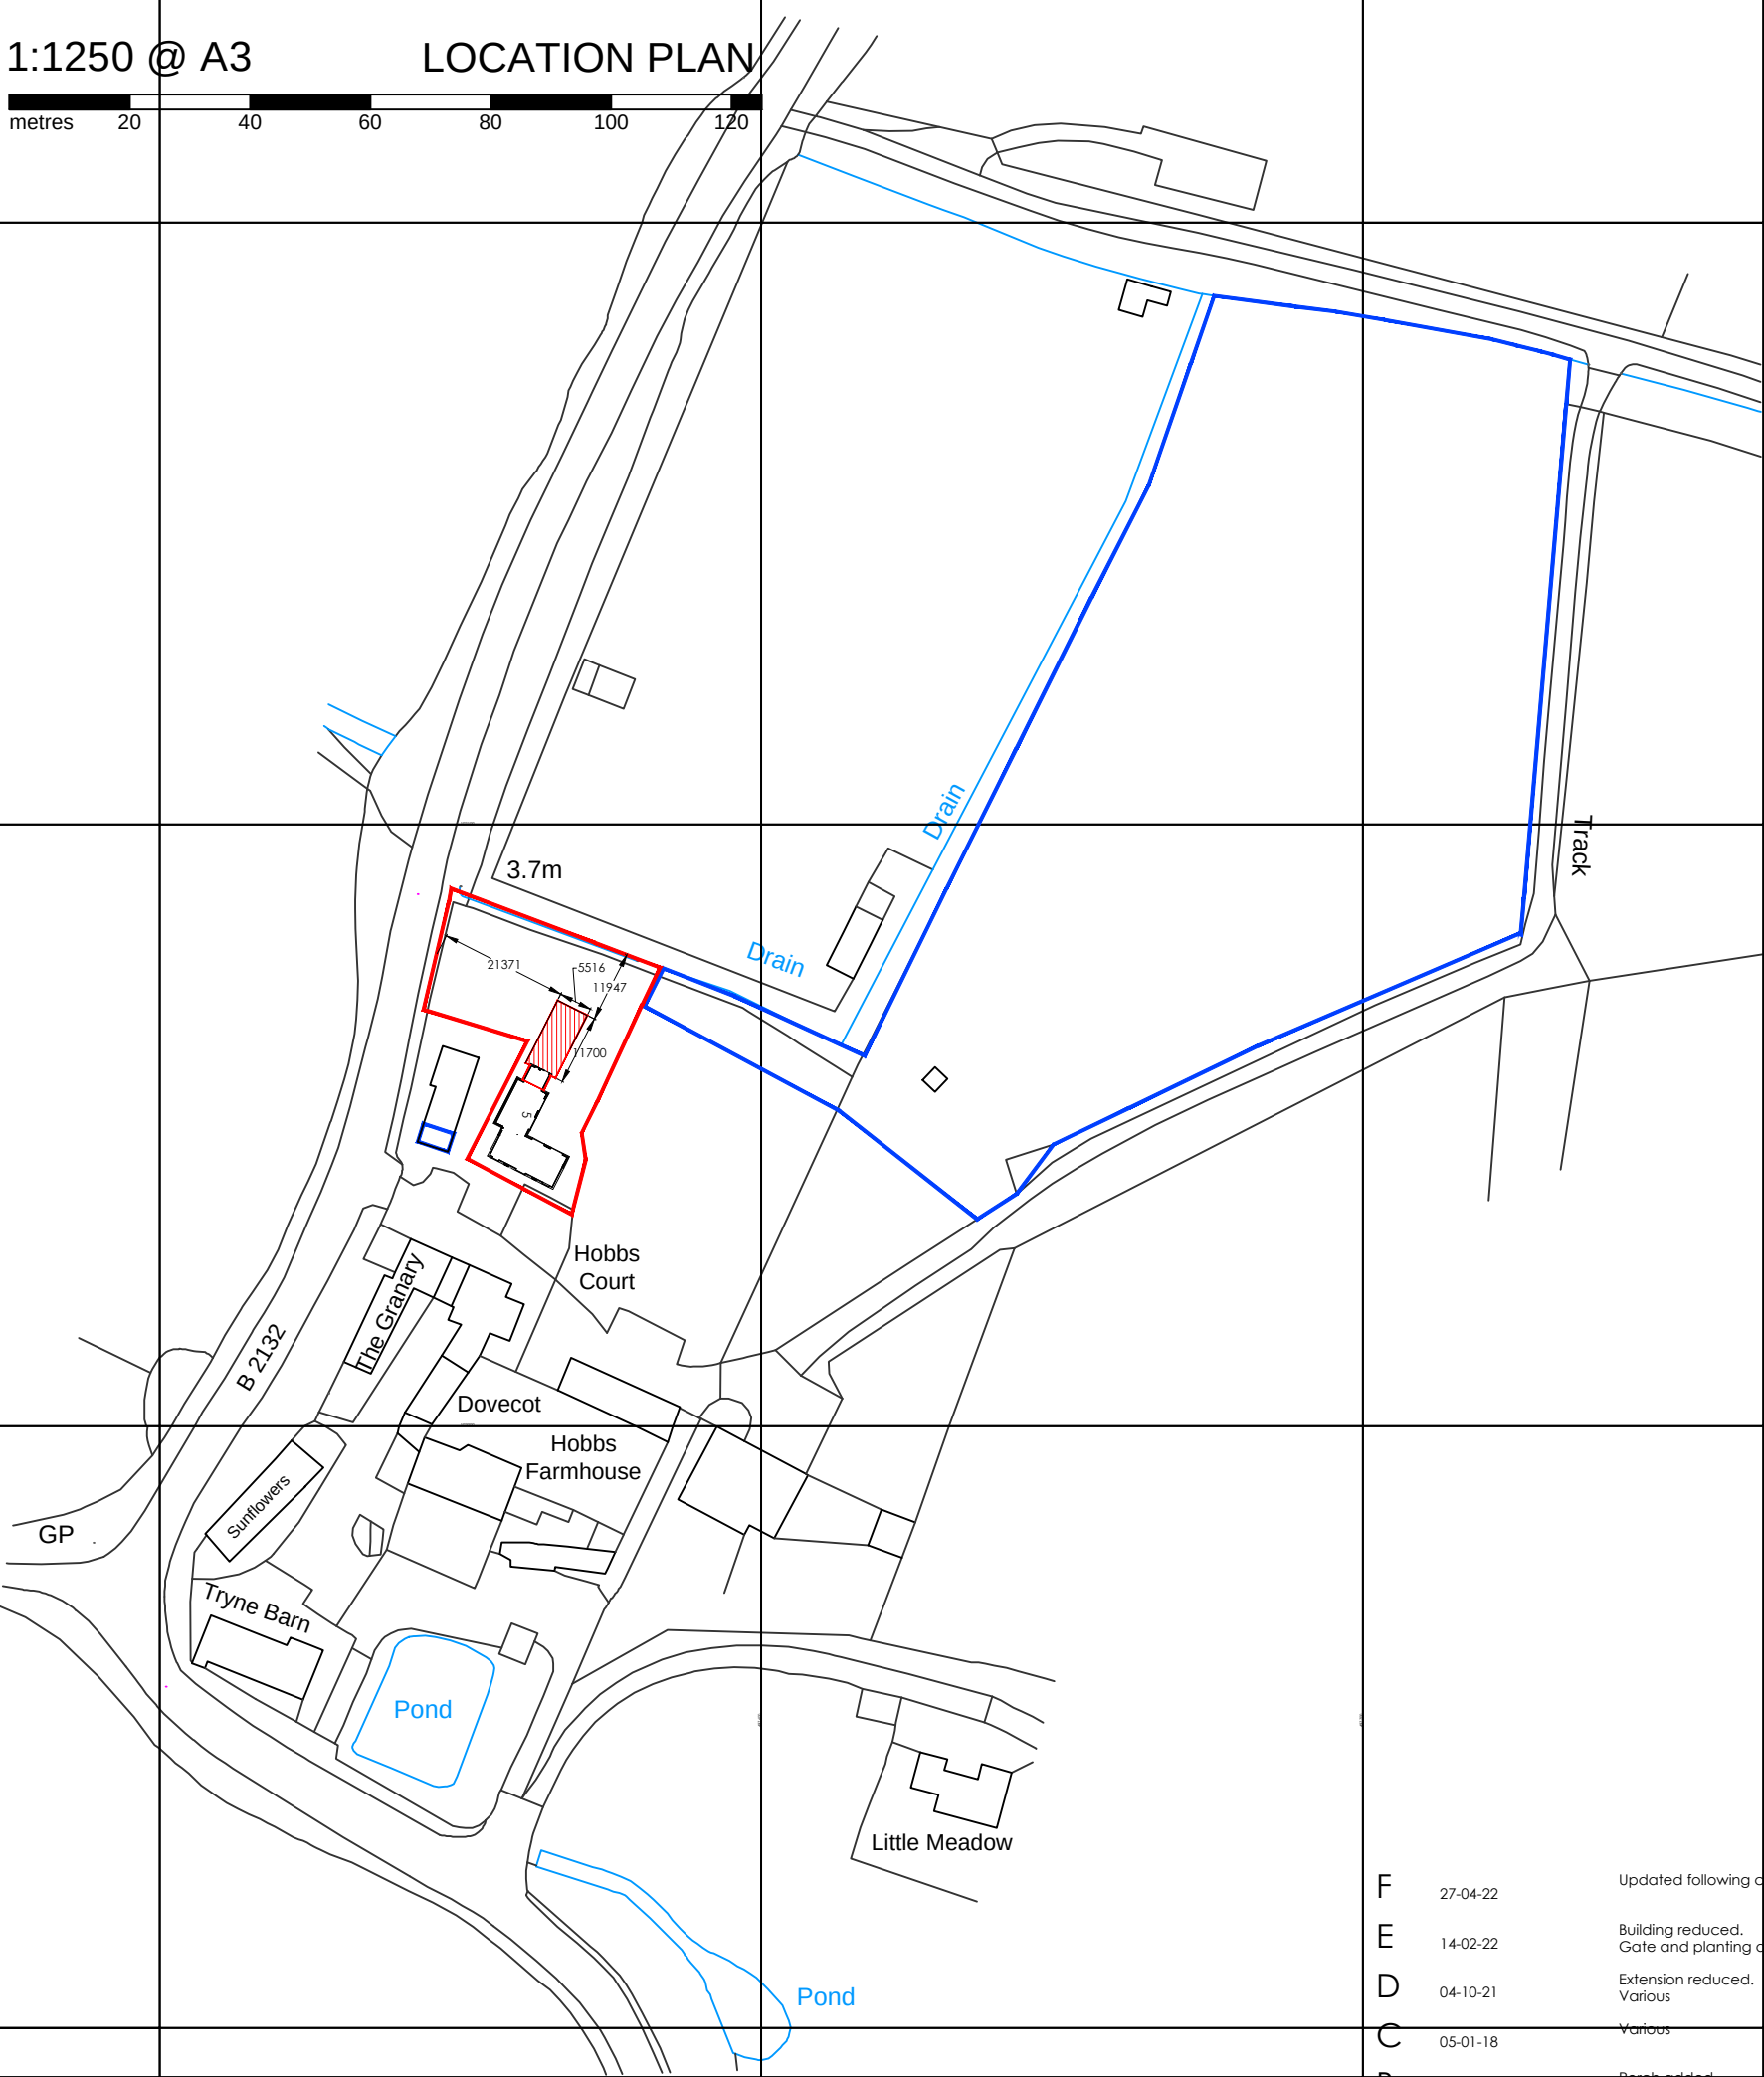


1:1250 @ A3 LOCATION PLAN

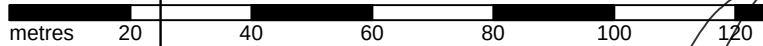


Ordnance Survey, (c) Crown Copyright 2017. All rights reserved. Licence number 100022432
ARUN DISTRICT COUNCIL Y/61/22/HH

F	27-04-22	Updated following client meeting
E	14-02-22	Building reduced. Gate and planting altered in parking
D	04-10-21	Extension reduced. Various
C	05-01-18	Various
B	13-09-17	Porch added
A	11-09-17	Eetension added

APPR DATE STATUS

1:500 @ A3 BLOCK PLAN

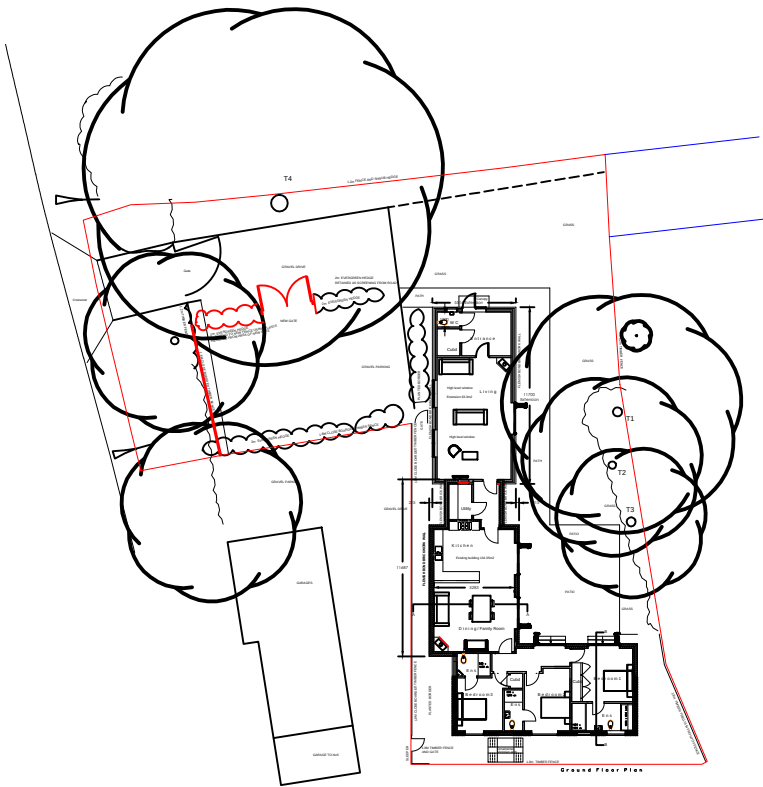

REV DATE AMENDMENT BY

PROJECT THE POTTING BARN HOBBS COURT, BILSHAM ROAD YAPTON, BN18 0JY	 
DRAWING SITE LOCATION AND BLOCK PLAN PROPOSED	29 Breach Avenue, Southbourne, Emsworth, Hampshire, PO10 8NB T: 01243 697164 M: 07879471666 www.pdkconsulting.co.uk
Date July 2017	Drawn By PJC
Scale 1:1250 / 500 @A3	Iss. App. By DKC
Drawing No 002 F	File Location 0221

PDK
Architecture
and
Surveying