


Front - North

Side - West


Rear - South

Side - East


Proposed finishes:
Roof; plain tiles
Walls; face brick
Fenestration; white timber framed
black painted open eaves with black gutters

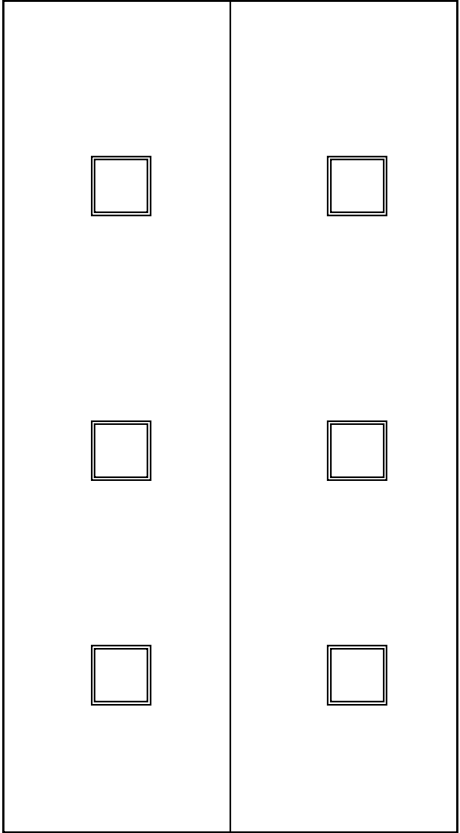

Roof

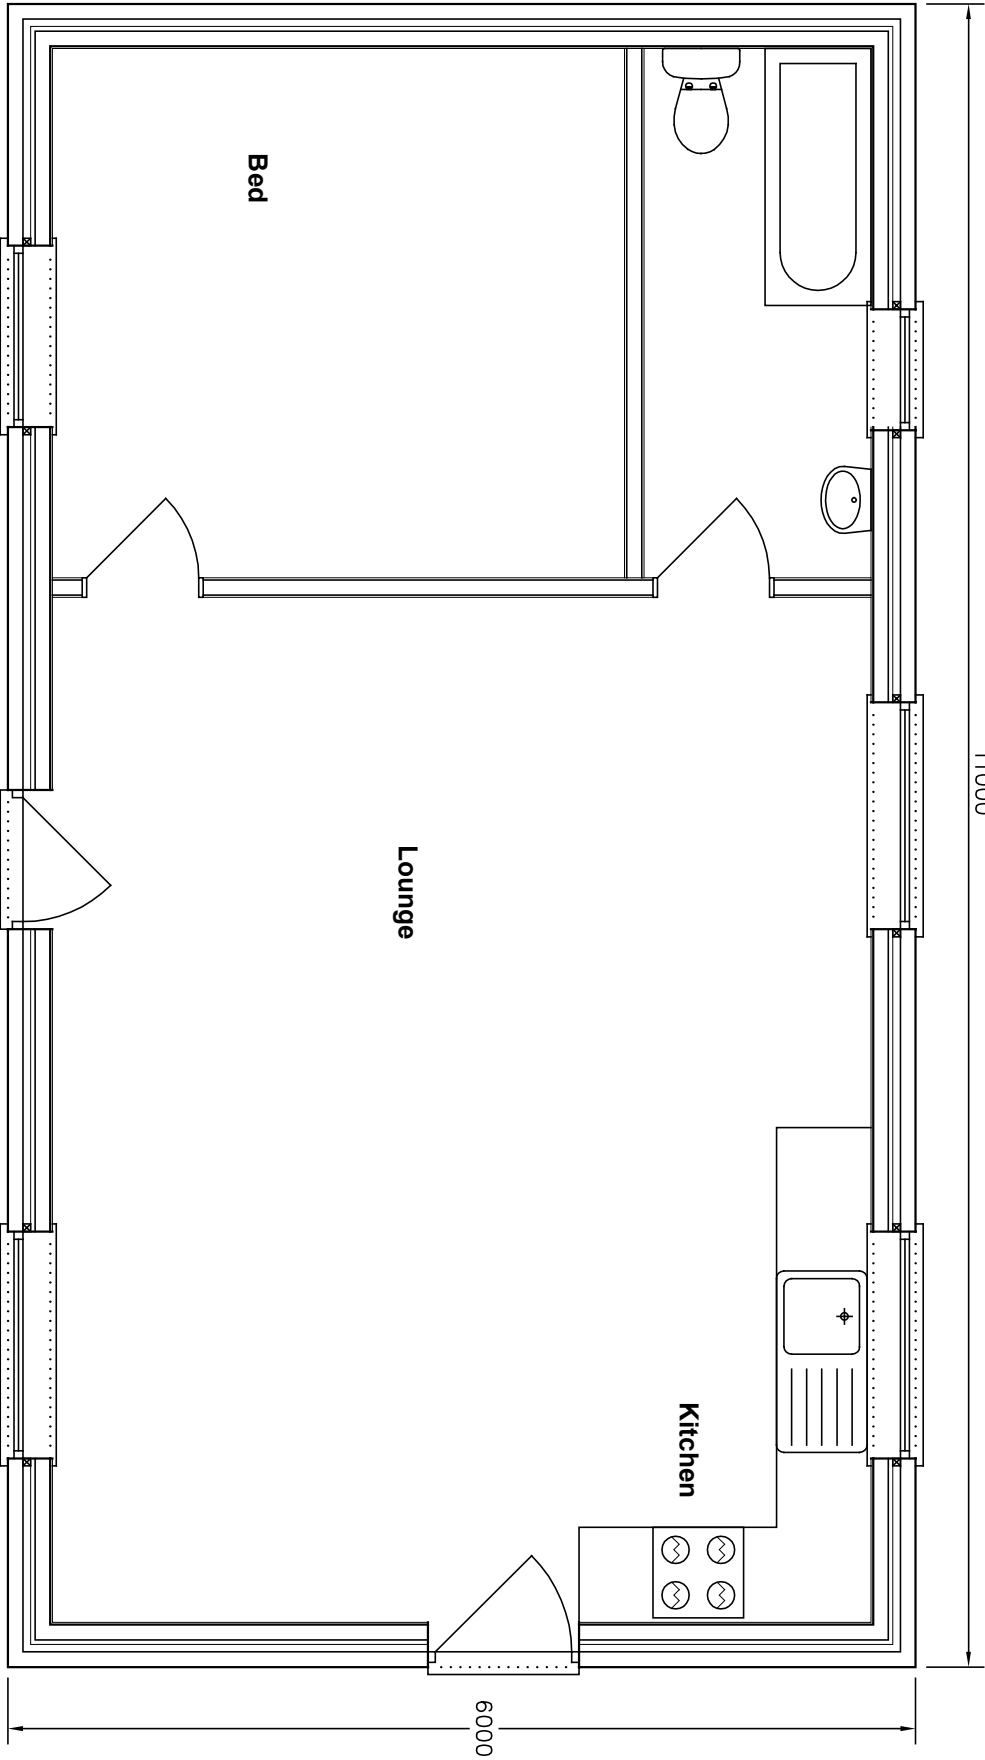

Amendments: –

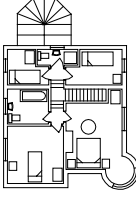BRYCESON SHAW ASSOCIATES	
Surveyors and Designers	
2 Wellesley Court, Fitzalan Road, Littlehampton, West Sussex BN17 5JW	
Tel. 01903 734381 Mobile: 07889 651301	
E-mail: brycesonshaw@btinternet.com	
	
Project:	
Proposed accommodation; The Old Dairy, 1 Church Farm Cottages, Church Road, Yapton BN18 0EP	
Drawing:	
Plans and elevations as proposed	
For:	
Mr. & Mrs. P. Williams	
Drawn:	Date:
PKS	July 2020
Scales:	No:
1:50 1:100	2613/01/01
To scale when printed on A3	