
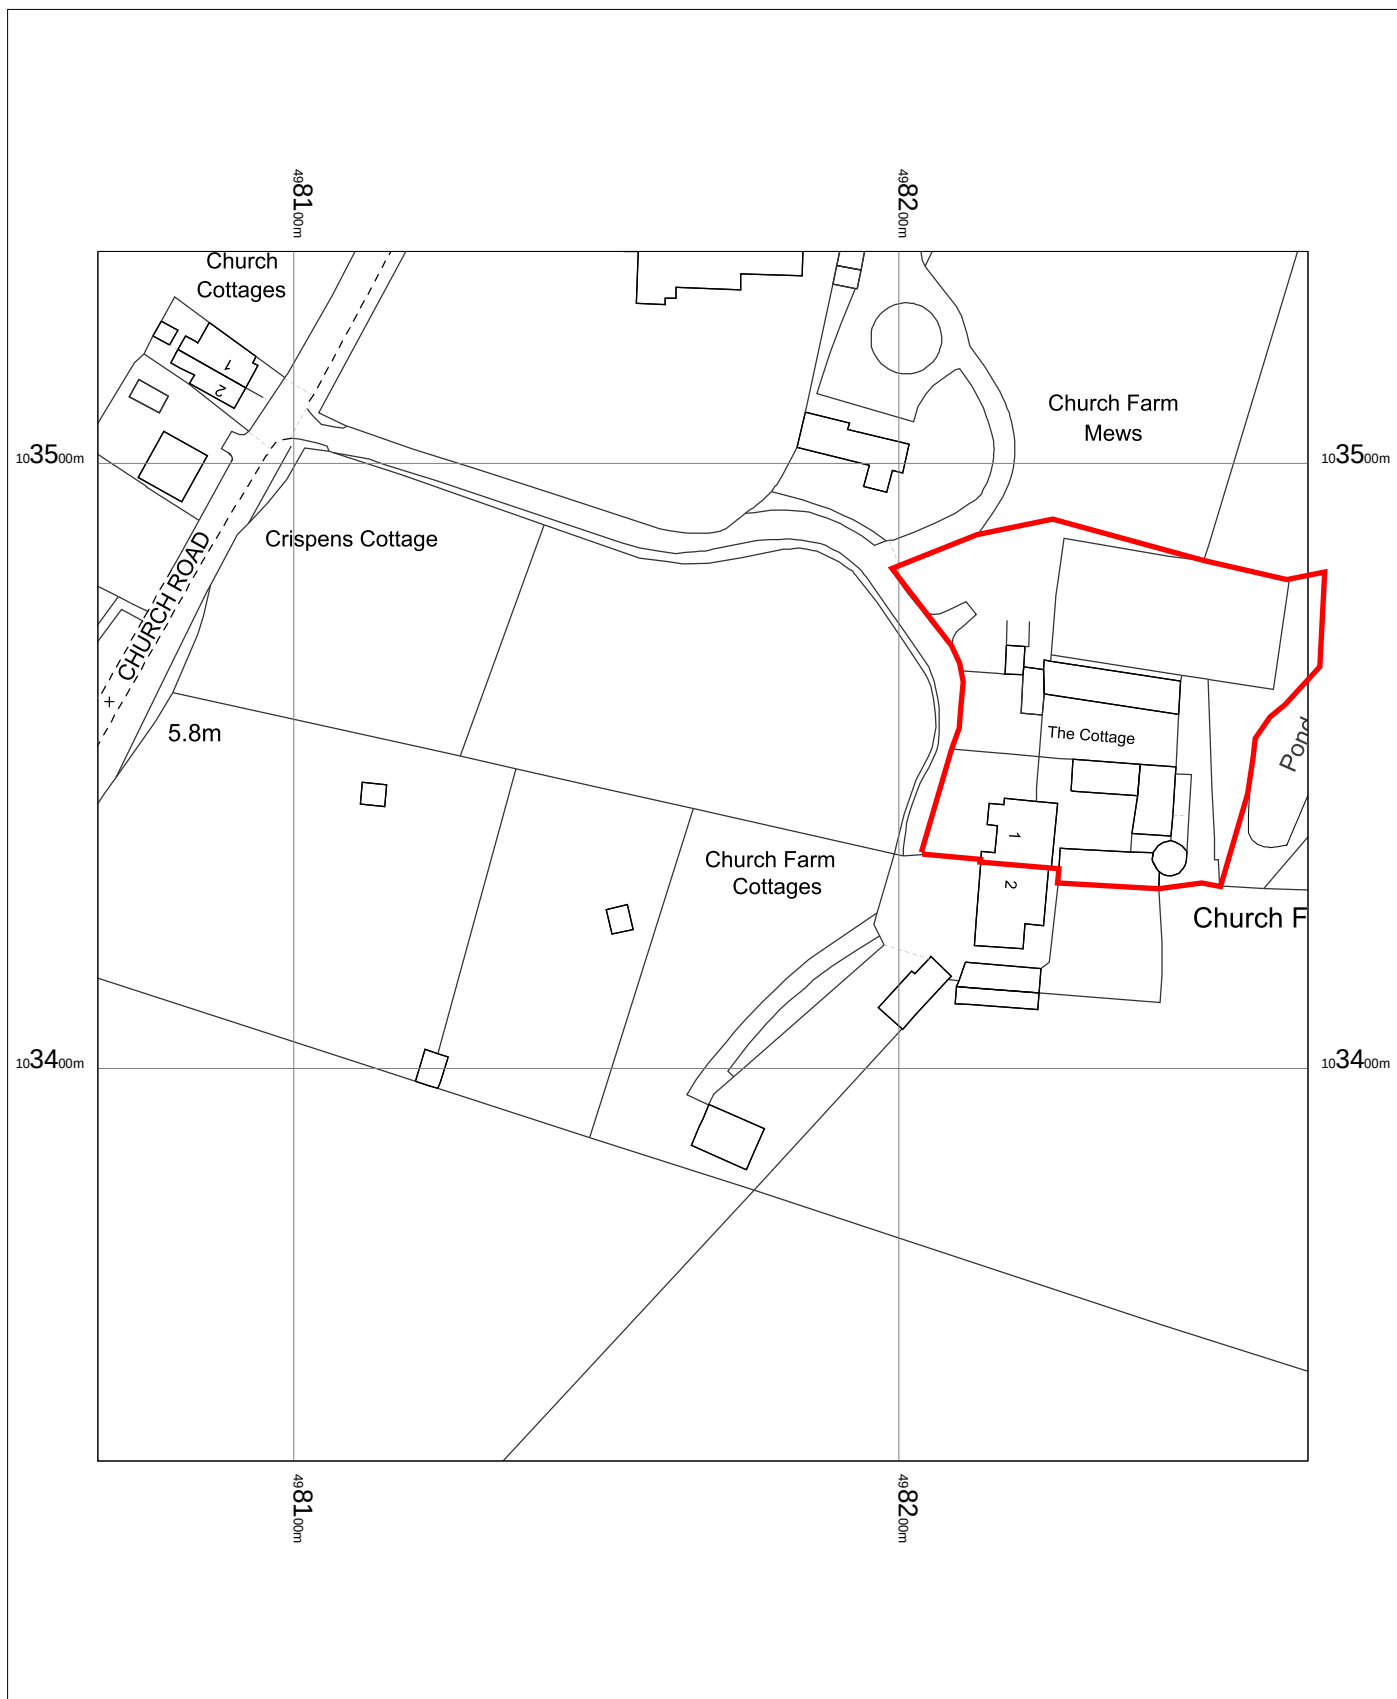


1 Church Farm Cottages
Church Road Yapton
BN18 0EP
Ref.: 2613

OS MasterMap 1250/2500/10000 scale
 Monday, July 13, 2020, ID: CM-00887870
www.centremapslive.co.uk

1:1250 scale print at A4, Centre: 498168 E, 103435 N

©Crown Copyright Ordnance Survey. Licence no. 100019980

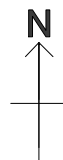

Surveyors and Designers

Building design
 Planning
 Surveys
 Glazed structures



Bryceson Shaw Associates

Tel/Fax 01903 734381
 E-mail brycesonshaw@btinternet.com