




3 **0.03 Roof Plan**
1 : 100

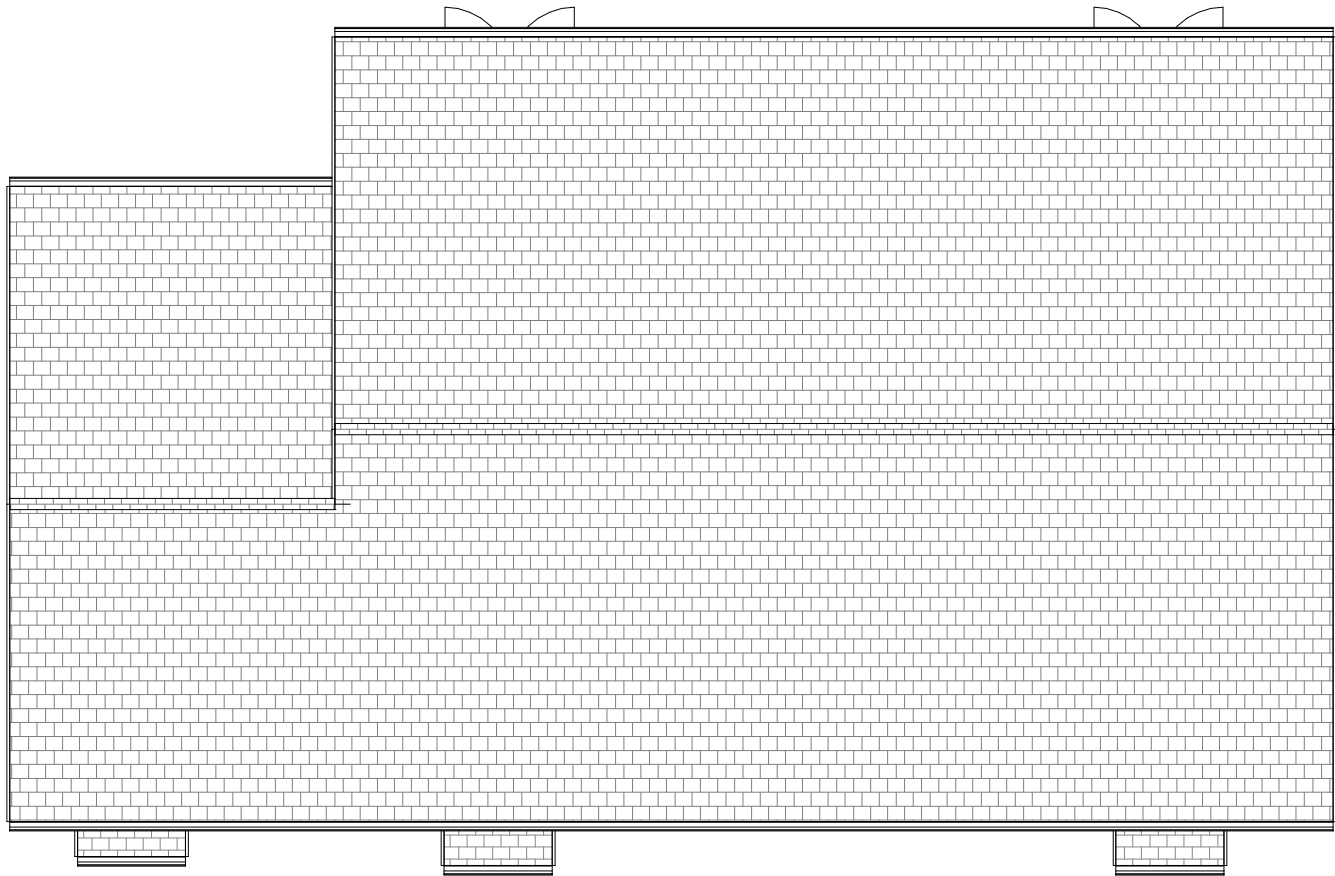

2 **0.01 First Floor**
1 : 100

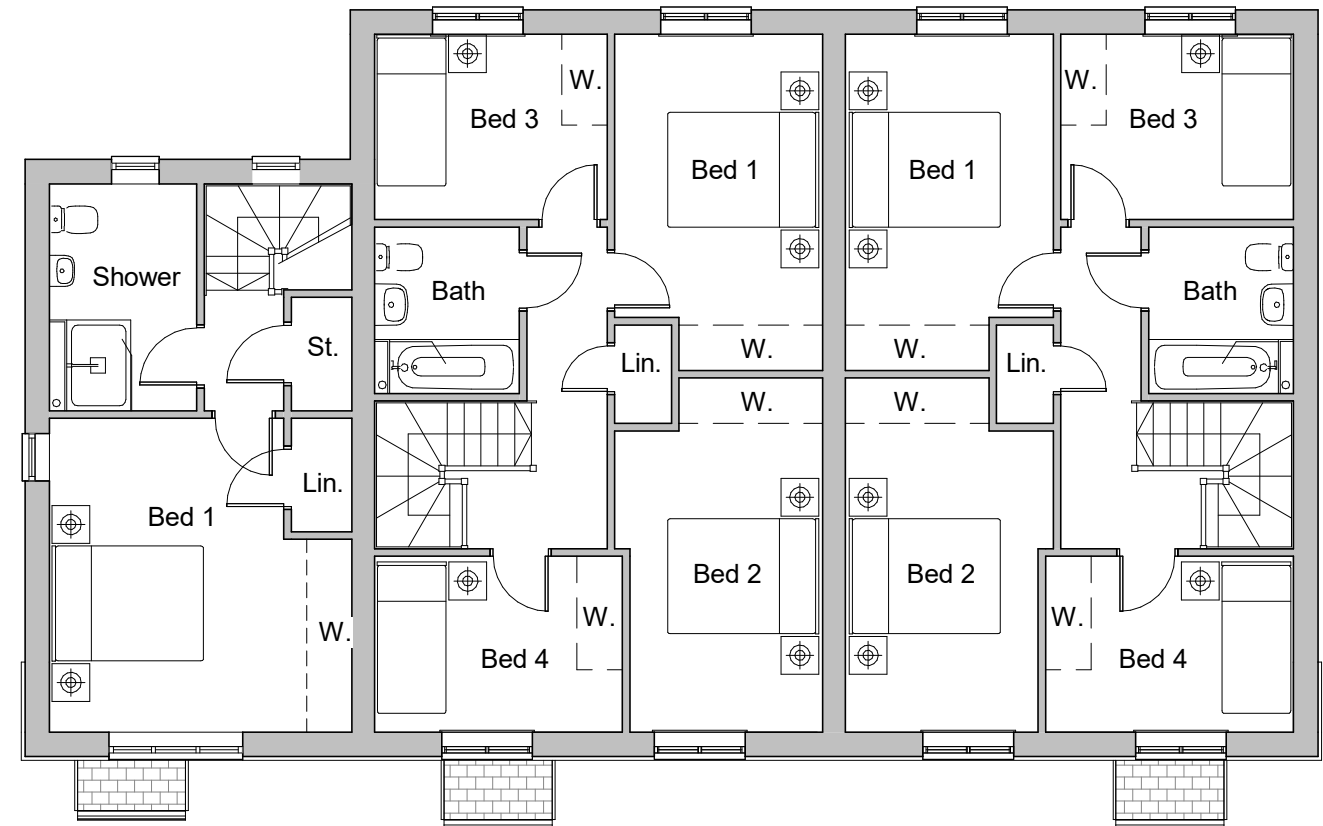

1 **0.00 Ground Floor**
1 : 100

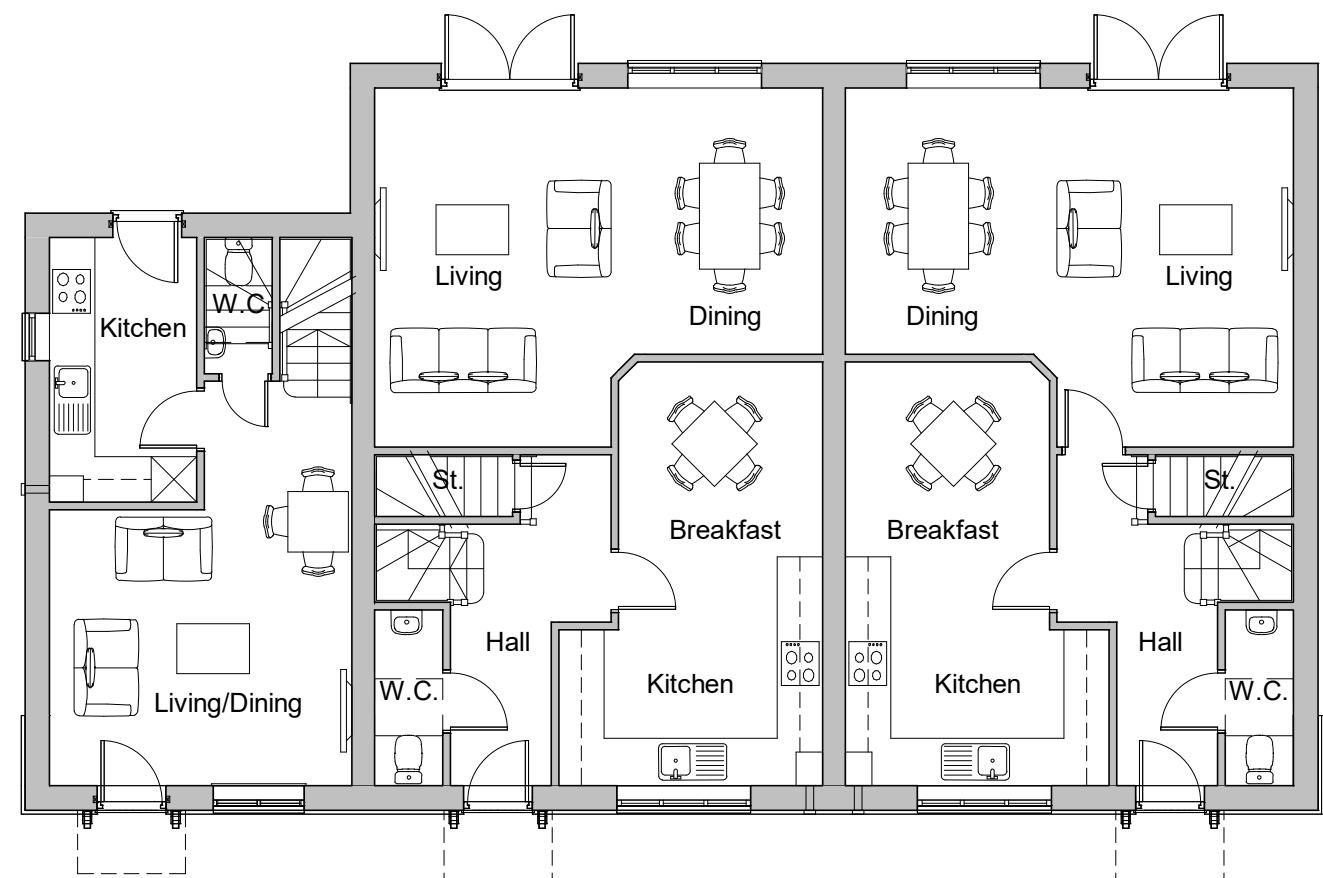


4 **Front Elevation**
1 : 100




5 **Rear Elevation**
1 : 100




6 **Side Elevation - Right**
1 : 100

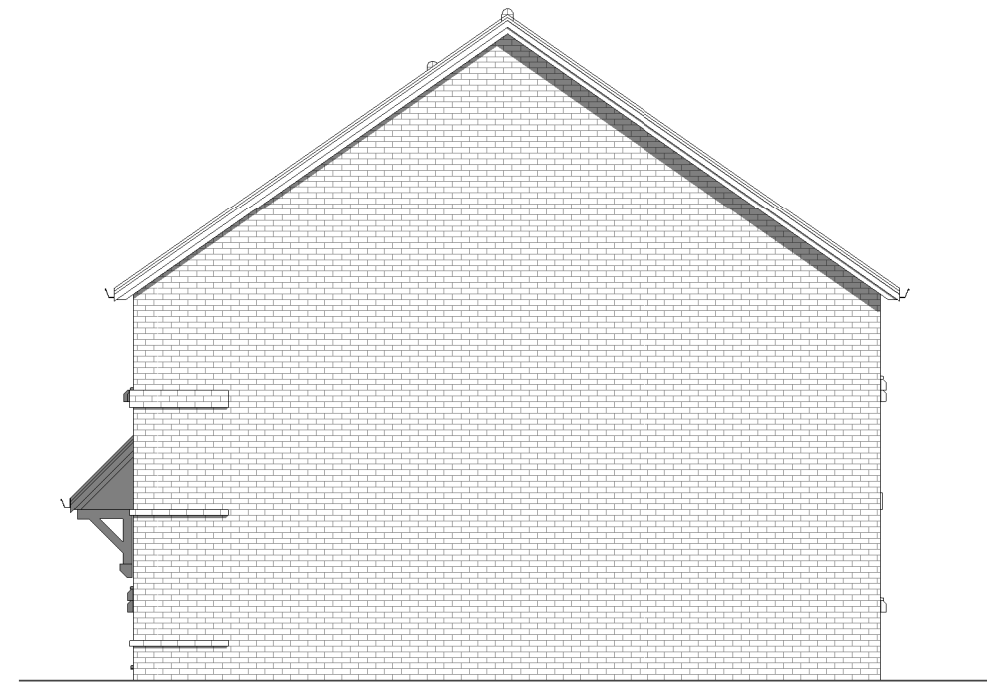

7 **Side Elevation - Left**
1 : 100

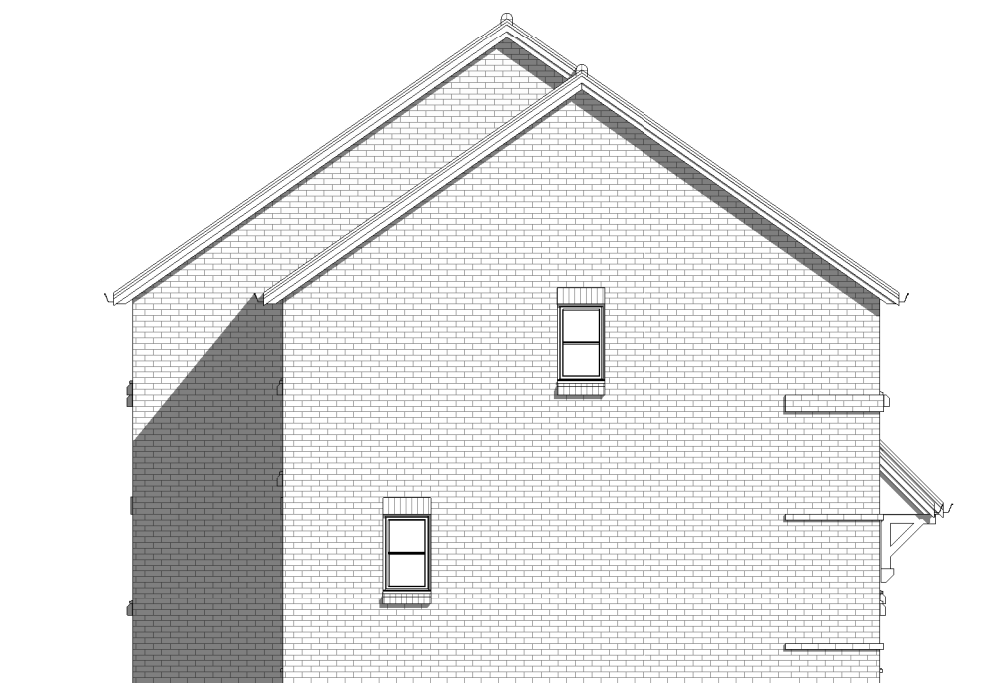

8 **3D View 1**

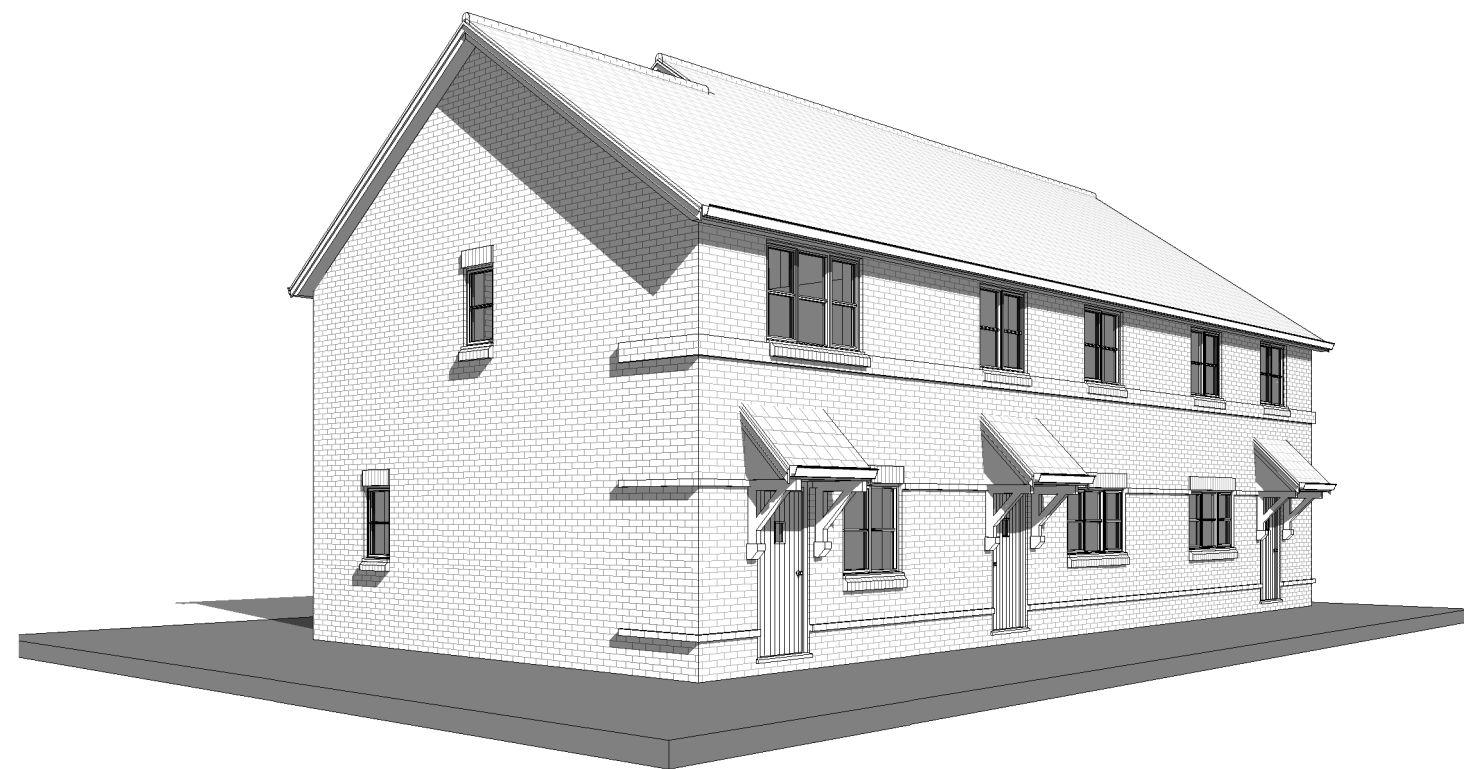

REV:	DATE:	REVISIONS:	REV:	DATE:	REVISIONS:	REV:	DATE:	REVISIONS:	SCALES: 1:5@A1 1:50@A1 1:500@A1 1:10@A1 1:100@A1 1:1000@A1 1:20@A1 1:200@A1 1:2000@A1 1:1250@A1 1:2500@A1 0.3 M 3 M 30 M 0.6 M 6 M 60 M 1.2 M 12 M 120 M 70 M 140 M			CLIENT	Seaward Properties Ltd.		PROJECT	Bonham's Field, Yapton		Broadmeade House Farnham Business Park Weydon Lane Farnham Surrey Tel: 01252 267878 name.surname@osparchitecture.co www.osparchitecture.com  ARCHITECTURE	
												SCALE	1 : 100	(A1 ORIGINAL)	DRAWING	Plots 22 - 24 Proposed Plans & Elevations			
												DRAWN DATE	MT May 19	18076	P118	A	O'KEEFE SCANLON LIMITED		