




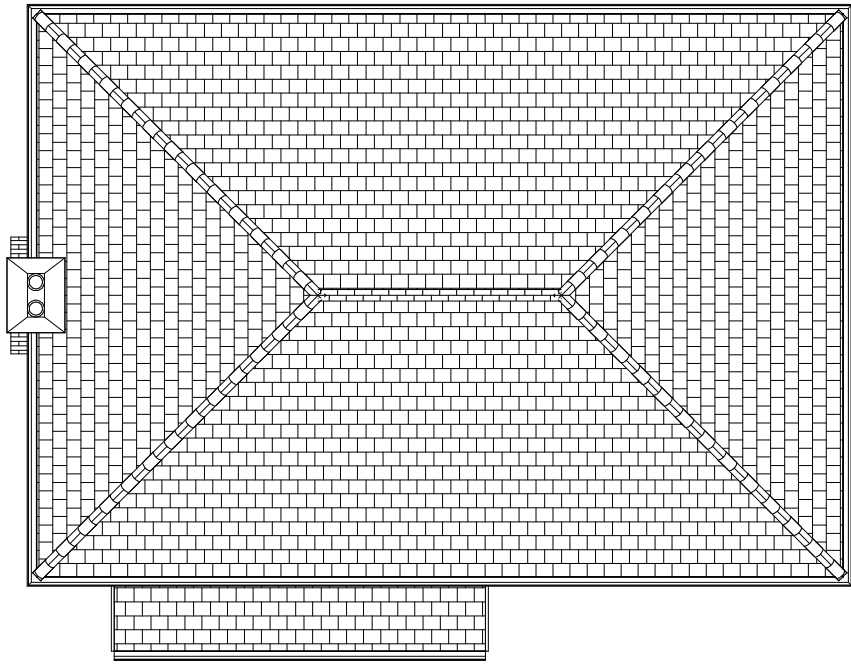

8 0.02 Roof Plan
1 : 100

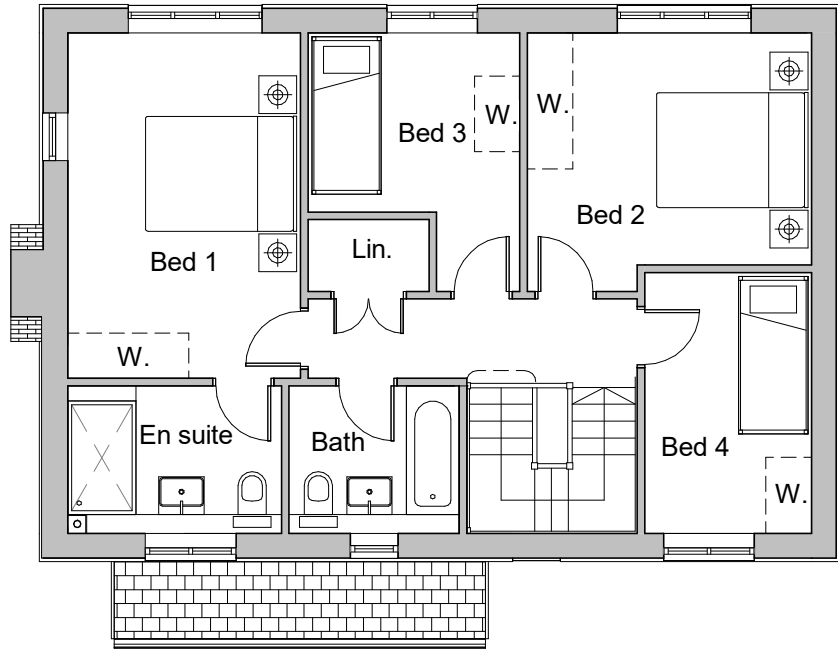

1 0.01 First Floor Plan
1 : 100

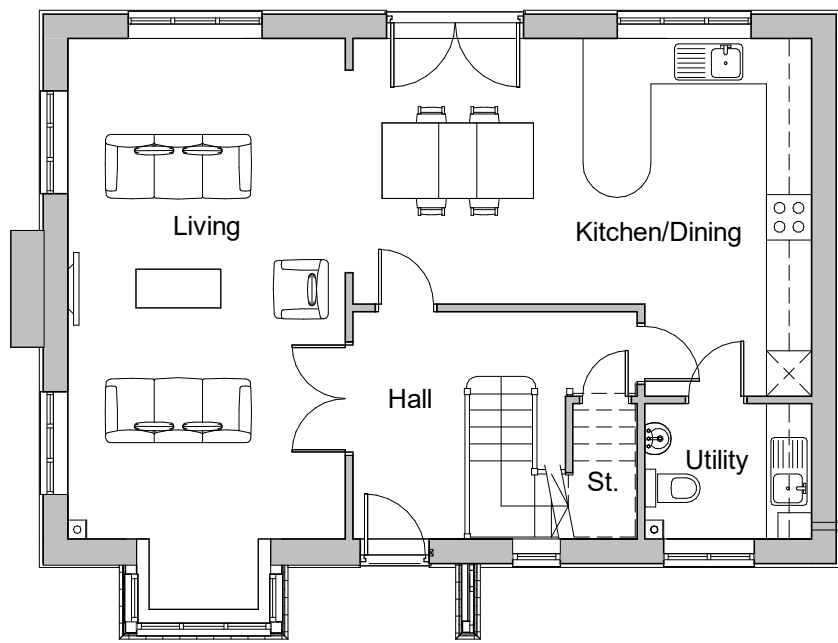

2 0.00 Ground Floor Plan
1 : 100



3 Front Elevation A4
1 : 100




4 Rear Elevation A4
1 : 100



5 Side Elevation- Right A4
1 : 100



6 Side Elevation - Left A4
1 : 100

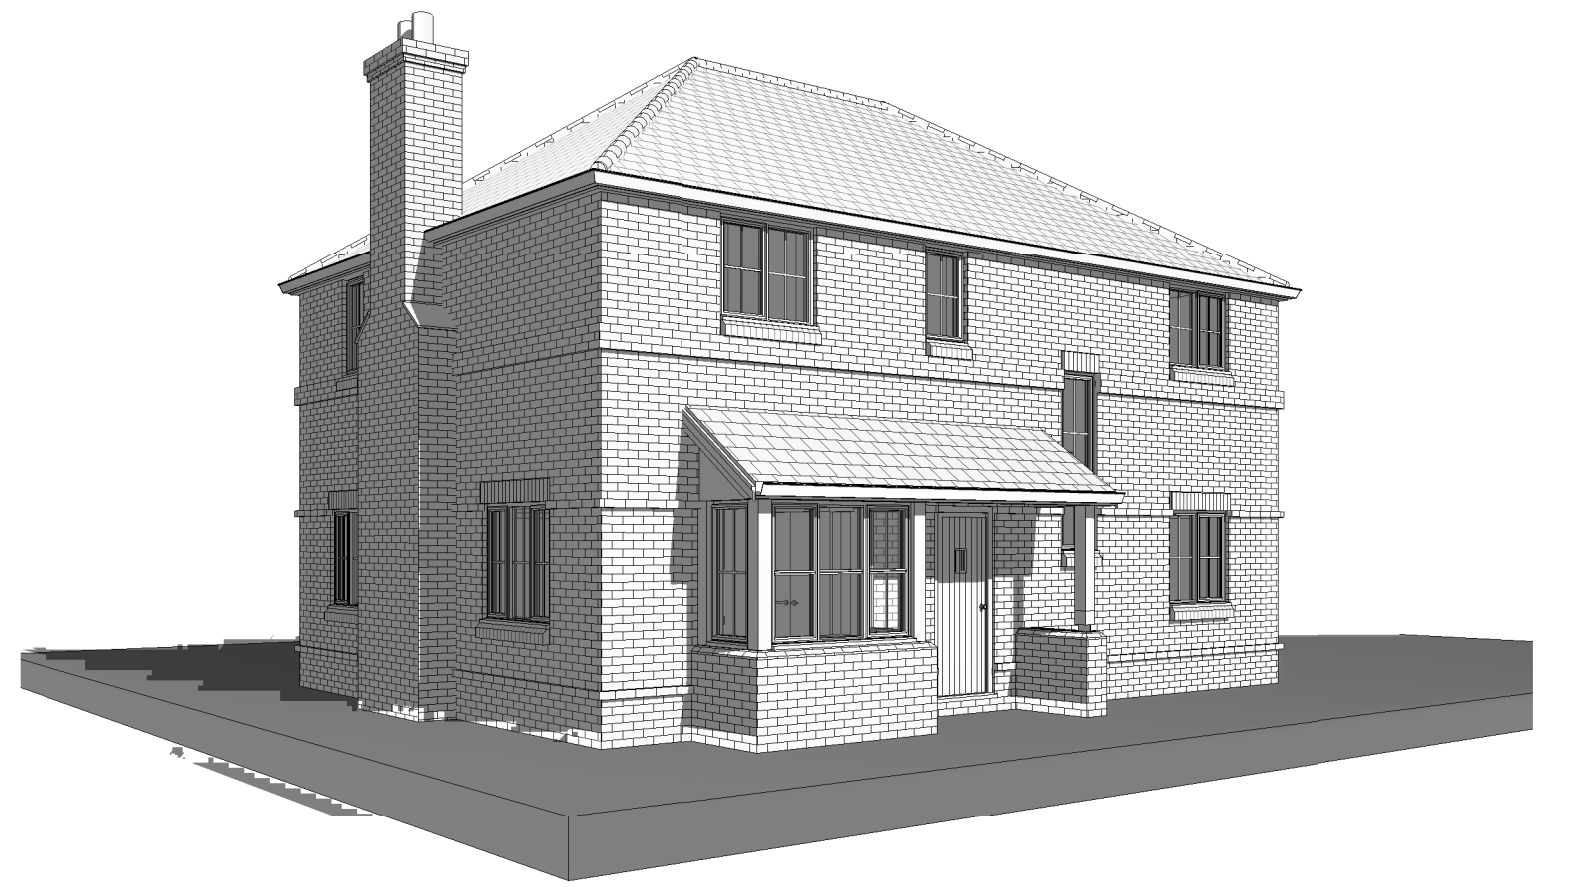

7 3D View

REV: DATE:		REVISIONS:		REV: DATE:		REVISIONS:		REV: DATE:		REVISIONS:		SCALES:				CLIENT		Seaward Properties Ltd.		PROJECT		Bonham's Field, Yapton		 architecture planning masterplanning Broadmede House, Farnham Business Park, Weydon Lane, Farnham, Surrey, GU9 8QT. info@osparchitecture.com www.osparchitecture.com Tel: 01252 267878 © 2019 OSP Architecture Limited, Company Registration No. 2878921		
B 03-07-19		Render removed, patio door & larger Kitchen / Bed 2 window added to the rear elevation.										1:5@A1 1:50@A1 1:500@A1 1:10@A1 1:100@A1 1:1000@A1 1:20@A1 1:200@A1 1:2000@A1 1:1250@A1 1:2500@A1				SCALE		1 : 100		(A1 ORIGINAL)		DRAWING			Plots 26 & 27 Proposed Plans & Elevations	
																DRAWN		DA		P116		B				
DATE		May 19																18076								
C COPYRIGHT EXISTS ON THE DESIGNS AND INFORMATION SHOWN ON THIS DRAWING This drawing may be scaled or cross referenced to the scale bar for planning application purposes, use figured dimensions only. Subject to site survey and all necessary consents. All dimensions to be checked by user and any discrepancies reported to the Architect before work commences. This drawing to be read in conjunction with all other relevant materials.																										