


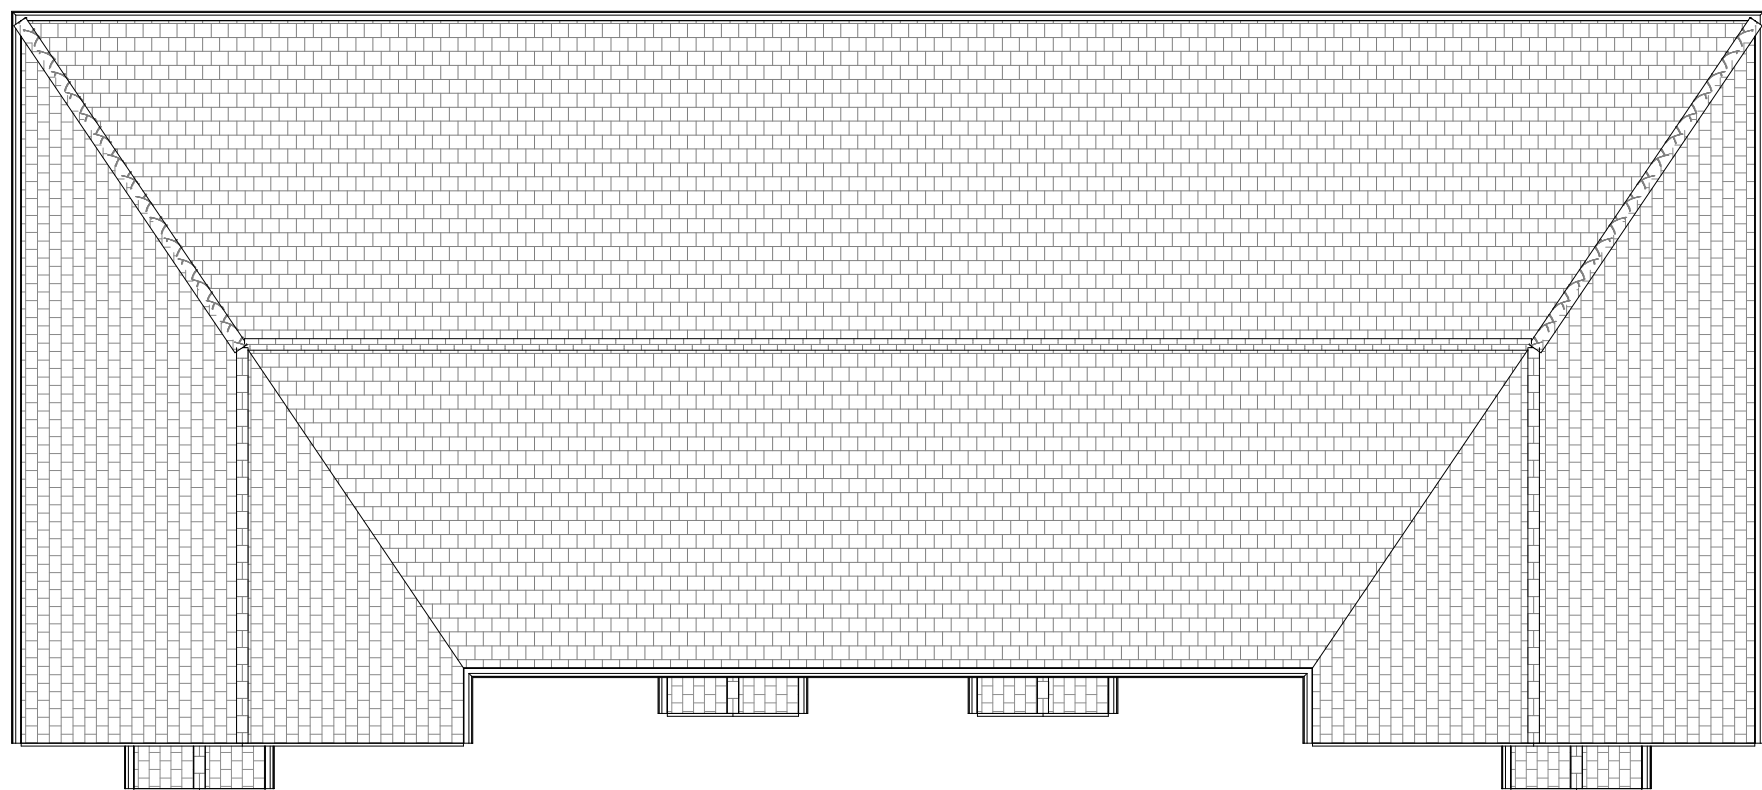


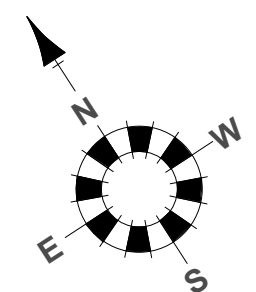

3 0.03 Roof Plan
1 : 100

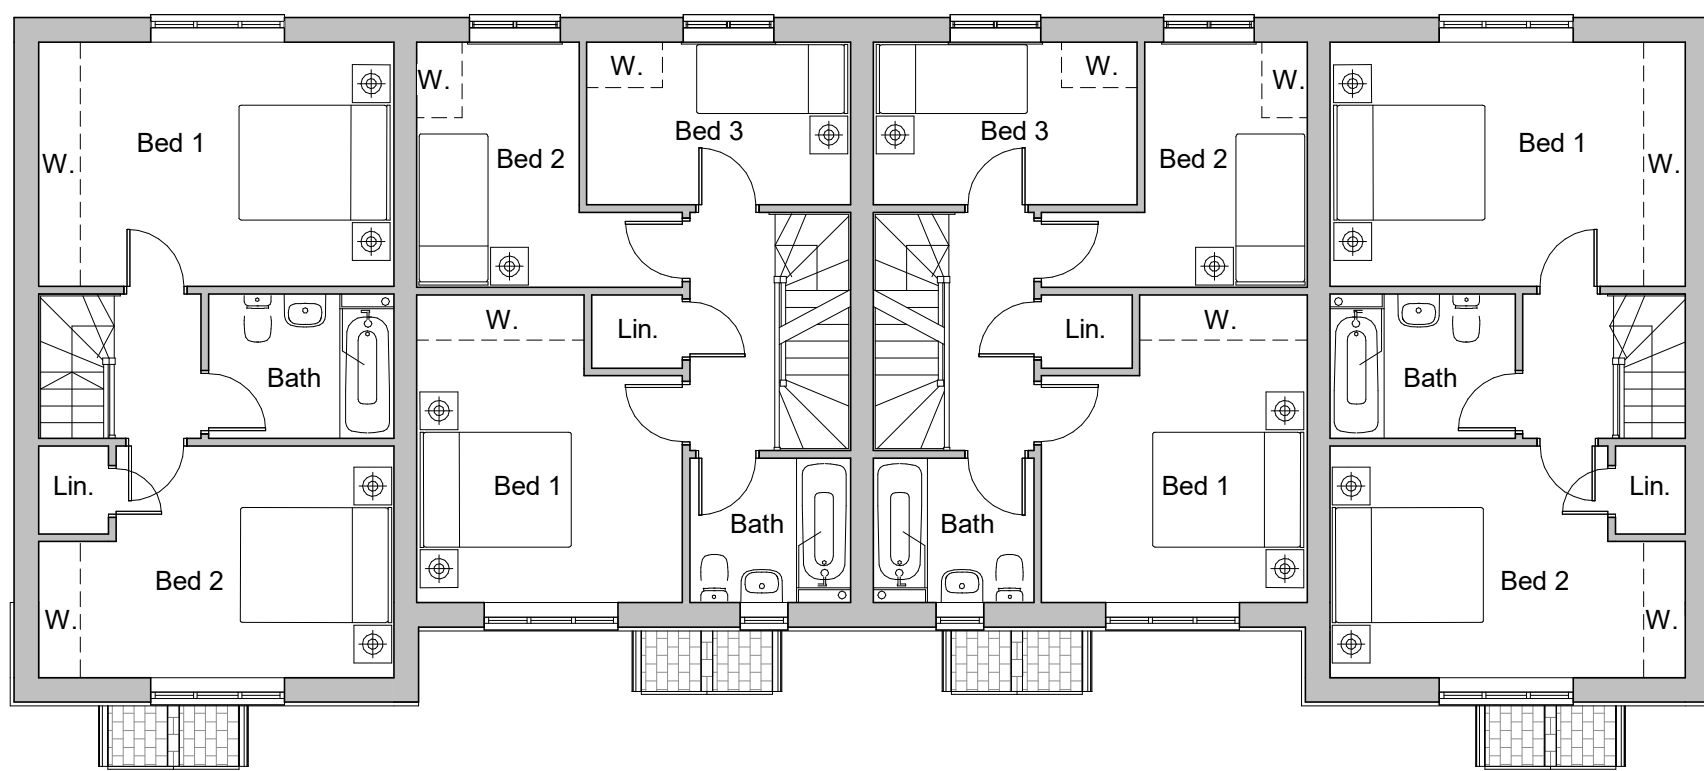


2 0.01 First Floor
1 : 100

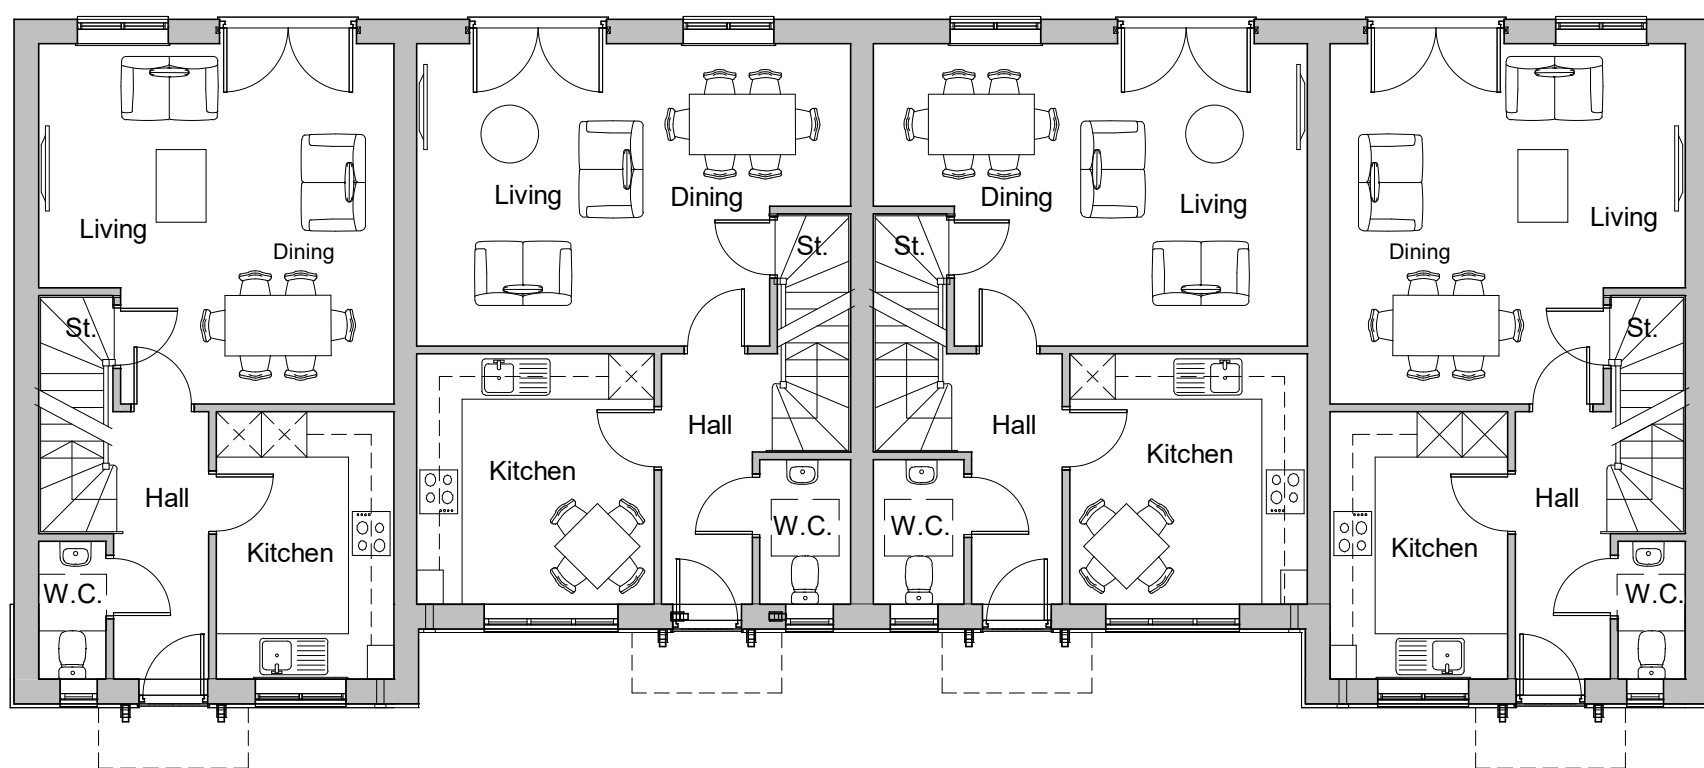

1 0.00 Ground Floor
1 : 100




4 Front Elevation
1 : 100

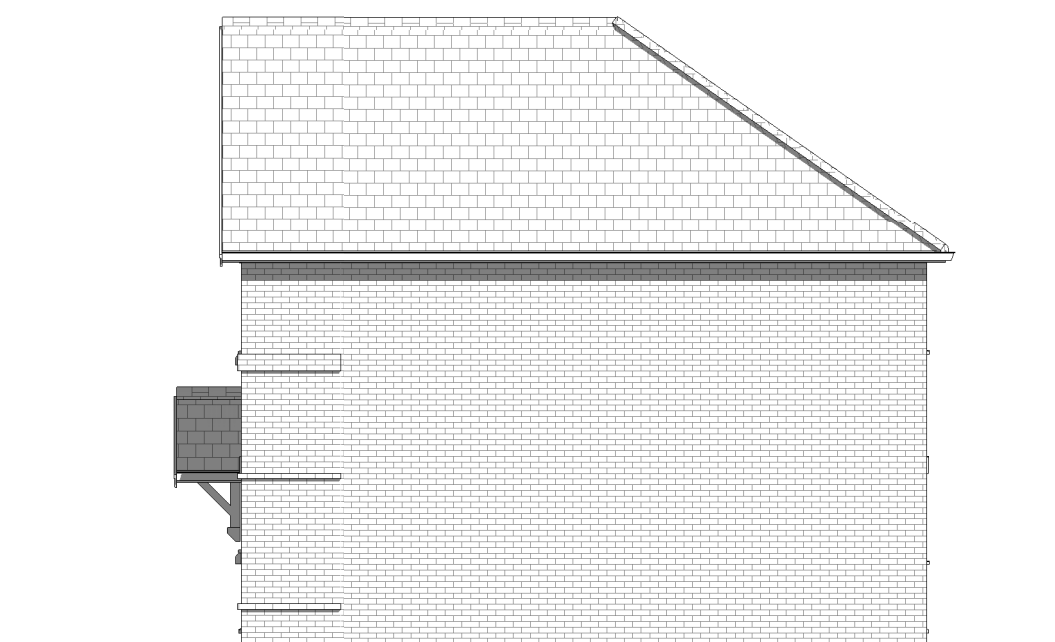


6 Side Elevation - Right
1 : 100



5 Rear Elevation
1 : 100

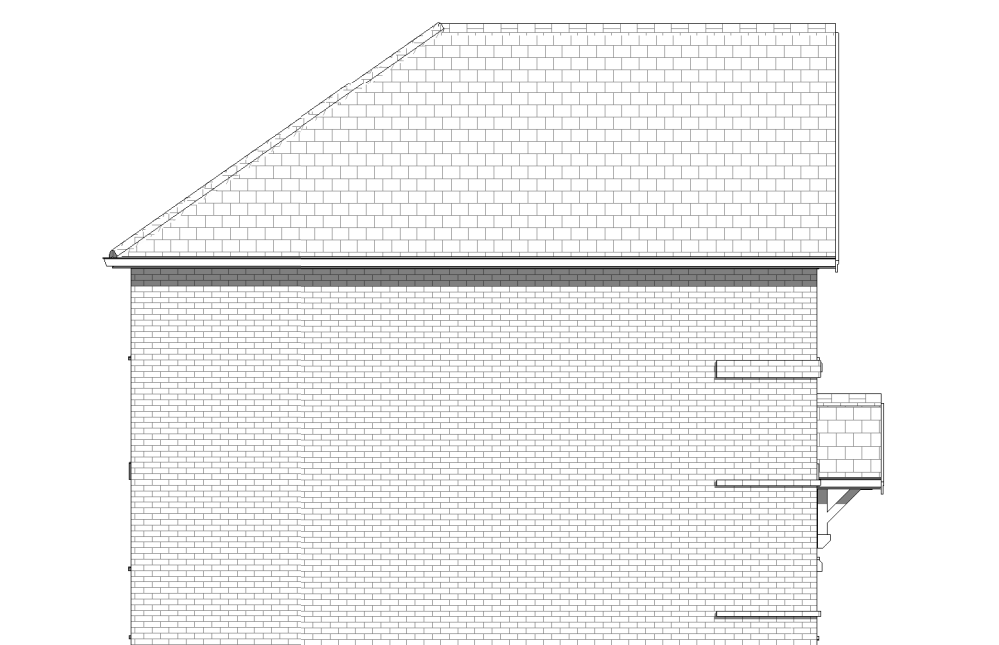

7 Side Elevation - Left
1 : 100

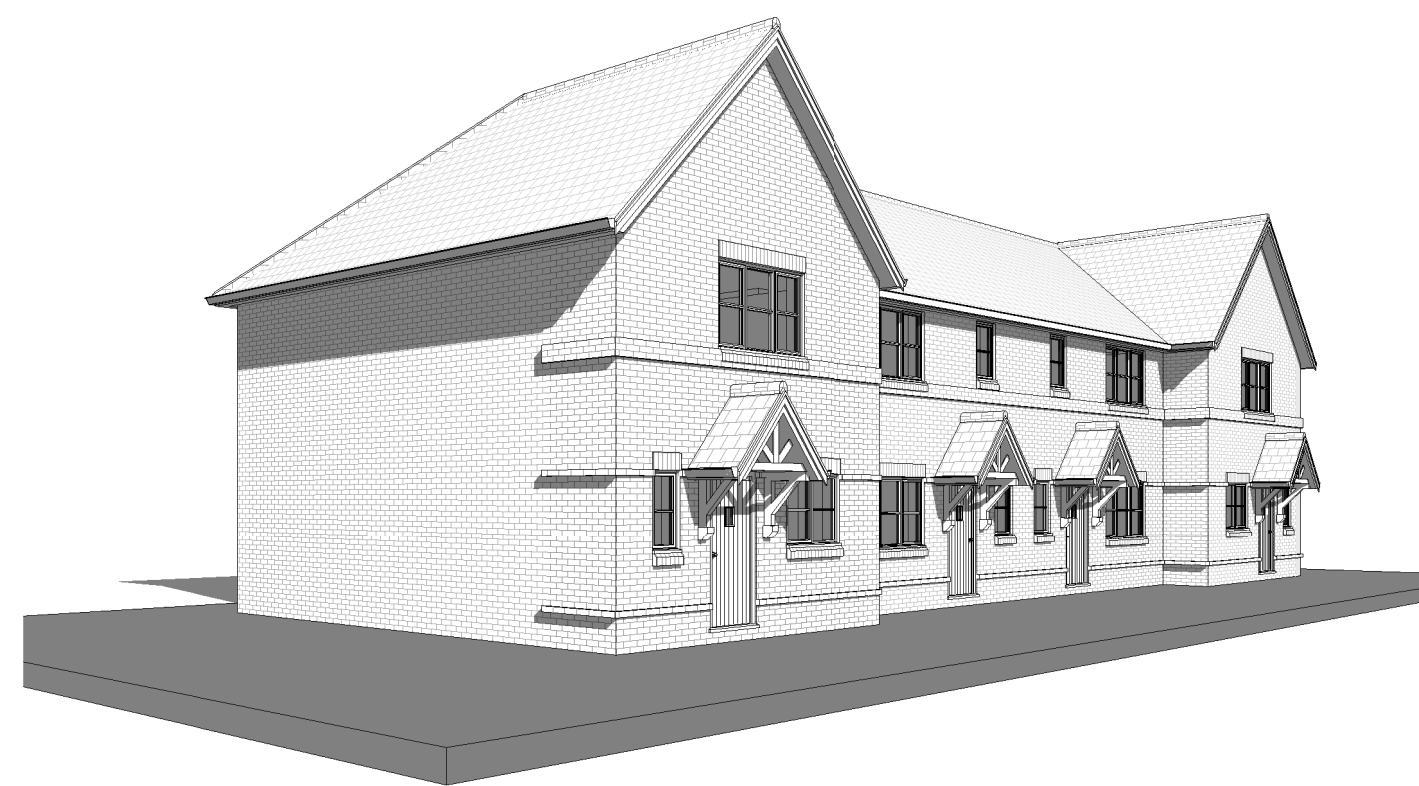

8 3D View 1

REV: DATE: REVISIONS:		REV: DATE: REVISIONS:		
-----------------------	--	-----------------------	--	--	--