




Elevation G

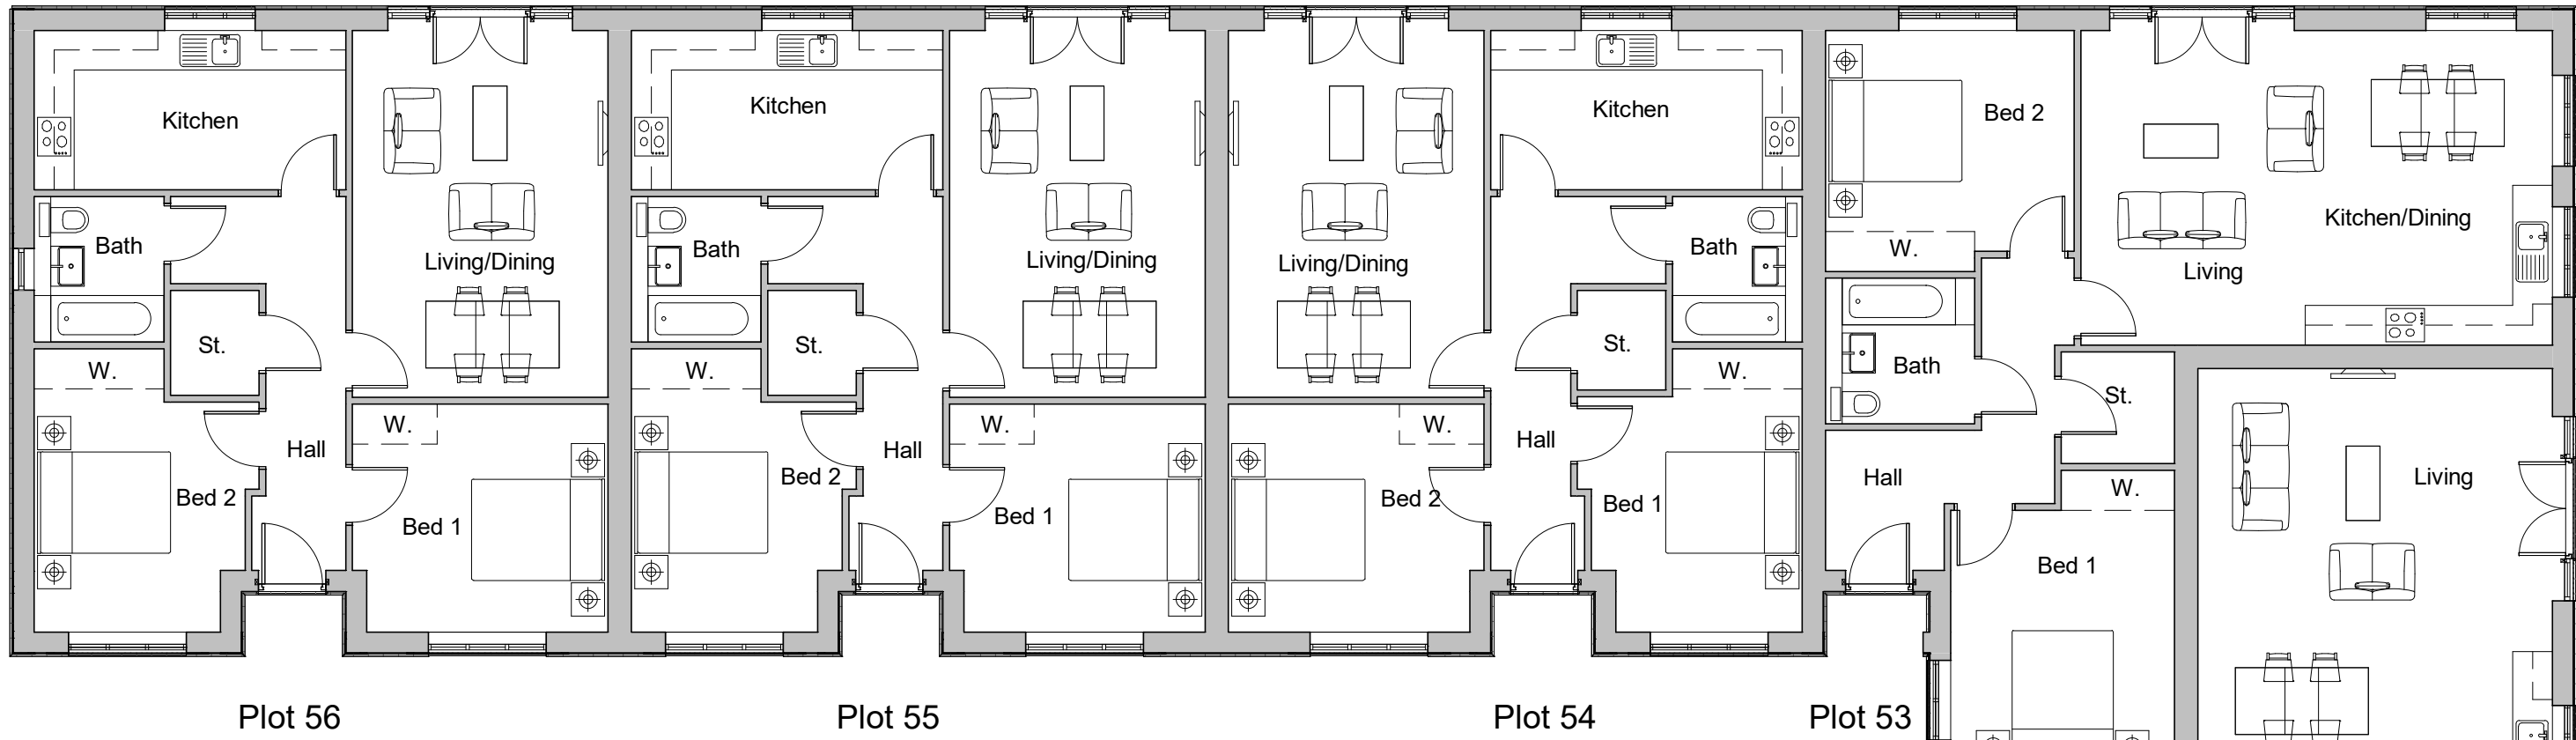

Elevation A

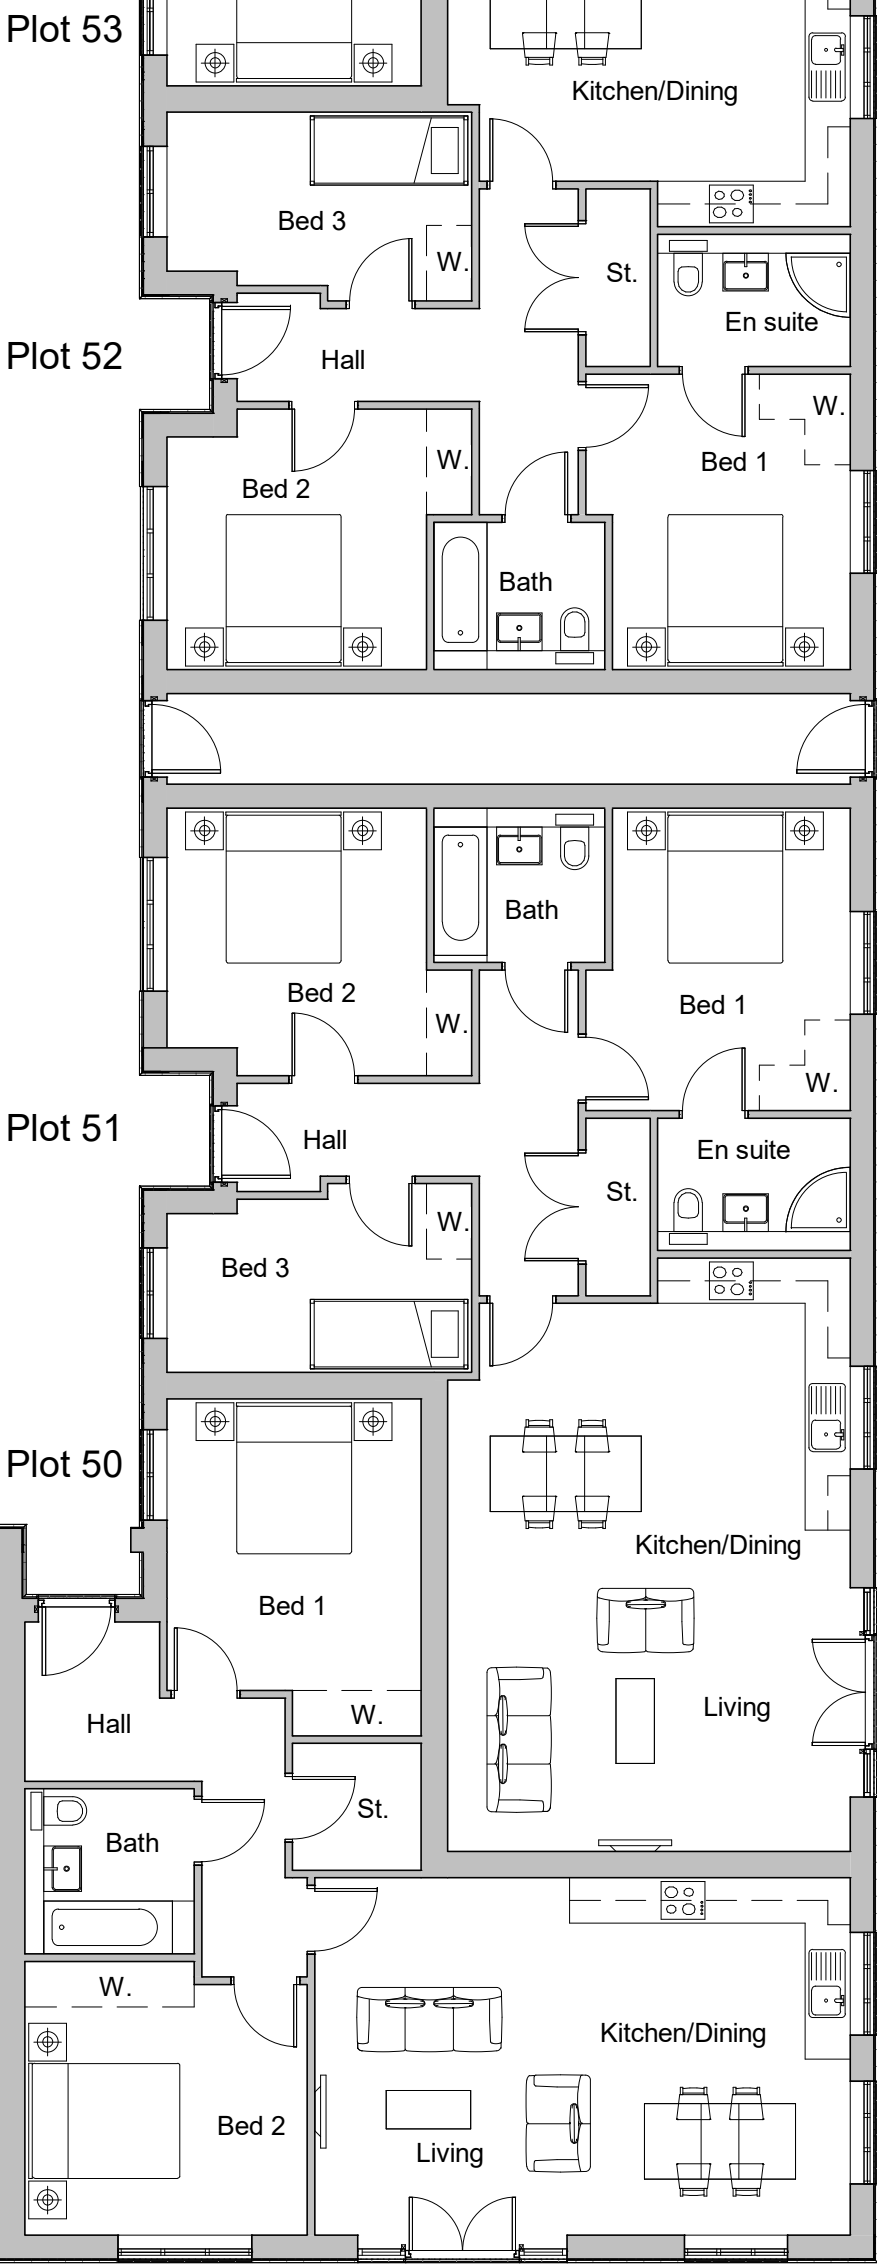

Elevation C

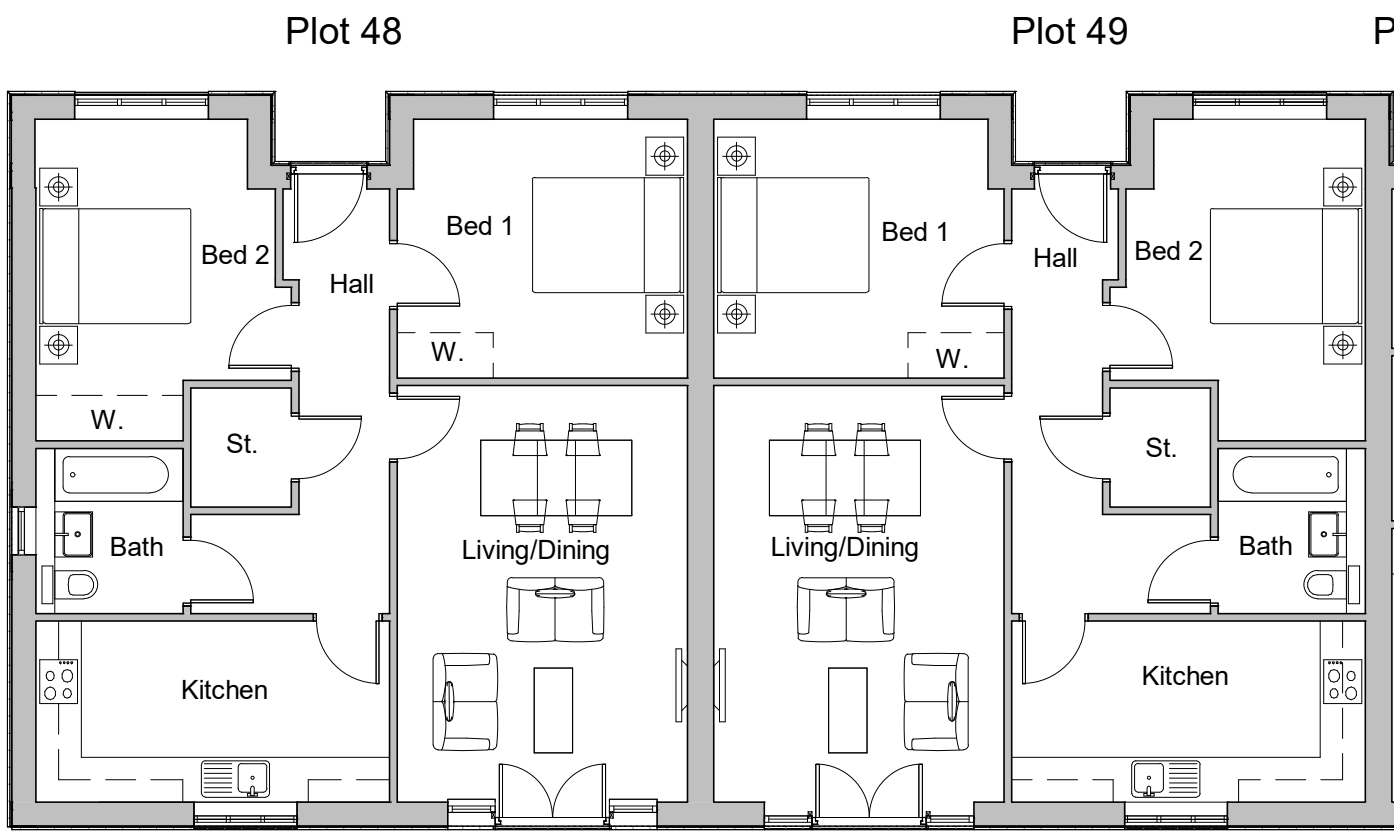

Elevation E



Elevation D



Elevation B



Elevation F



REV:	DATE:	REVISIONS:	REV:	DATE:	REVISIONS:	REV:	DATE:	REVISIONS:	SCALES:	CLIENT	PROJECT	 architecture planning masterplanning Broadmeade House, Farnham Business Park, Weydon Lane, Farnham, Surrey, GU9 9QT. info@osparchitecture.com www.osparchitecture.com Tel: 01252 267878 ©2016 OSP Architecture Limited. Company Registration No. 2879051
A	05-06-19	Access to the rear of plots 51 & 52 added.							1:50@A1 1:500@A1 1:100@A1 1:1000@A1 1:200@A1 1:2000@A1 1:20000@A1 1:12500@A1 1:25000@A1	Seaward Properties Ltd	Bonhams Field, Yapton	
B	13-06-19	Amendment to room bedroom room names plots 51 & 52.							0.3 M 3 M 30 M 0.6 M 6 M 60 M 1.2 M 12 M 120 M 70 M 140 M	SCALE 1 : 100 (A1 ORIGINAL)	Plots 48 to 56 Proposed Plans	
DRAWN DA		18076		P124		B		DATE 11.10.18				