


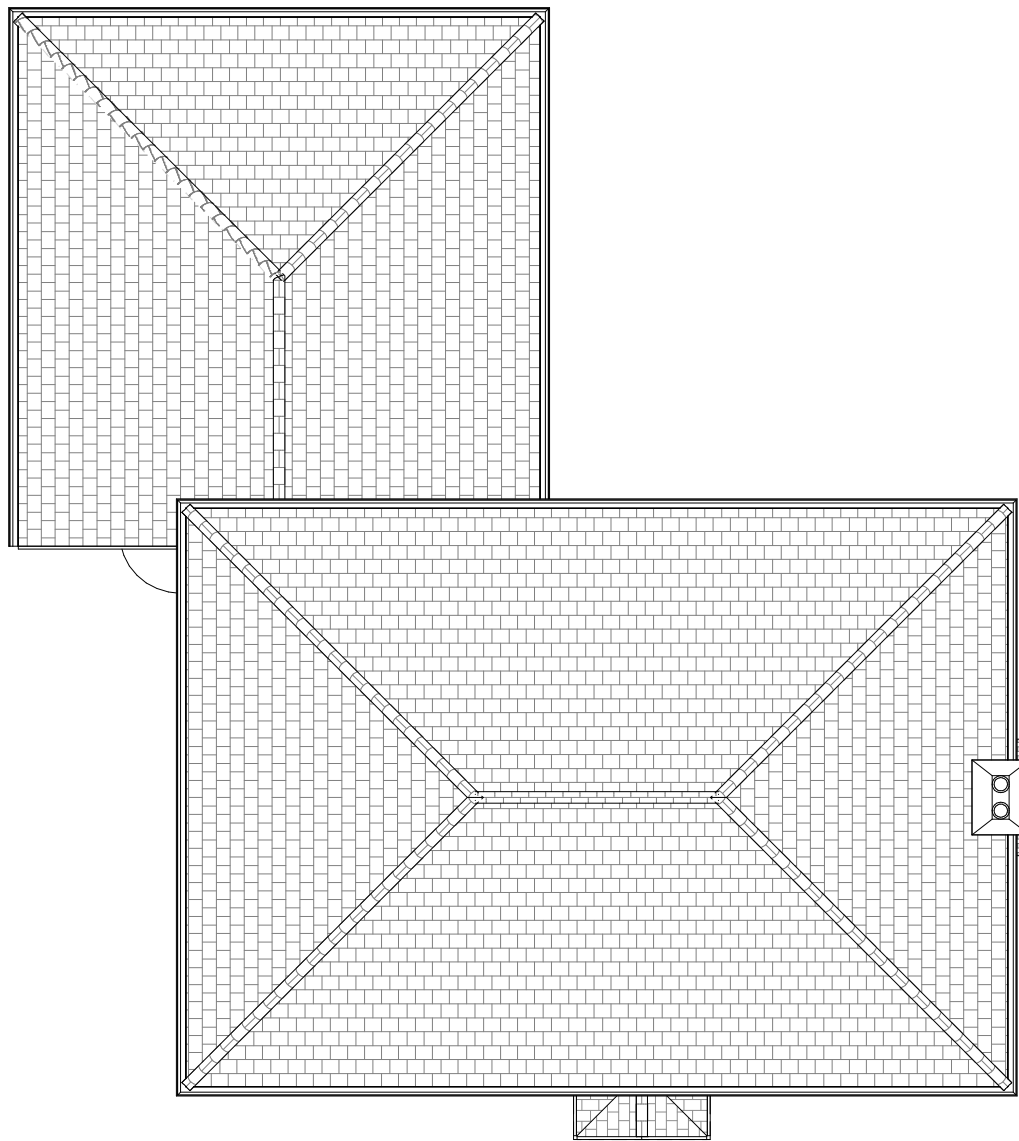


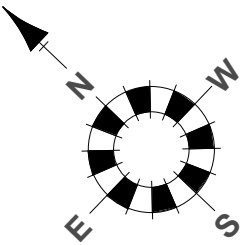

8 **0.02 Roof Plan**  
1 : 100

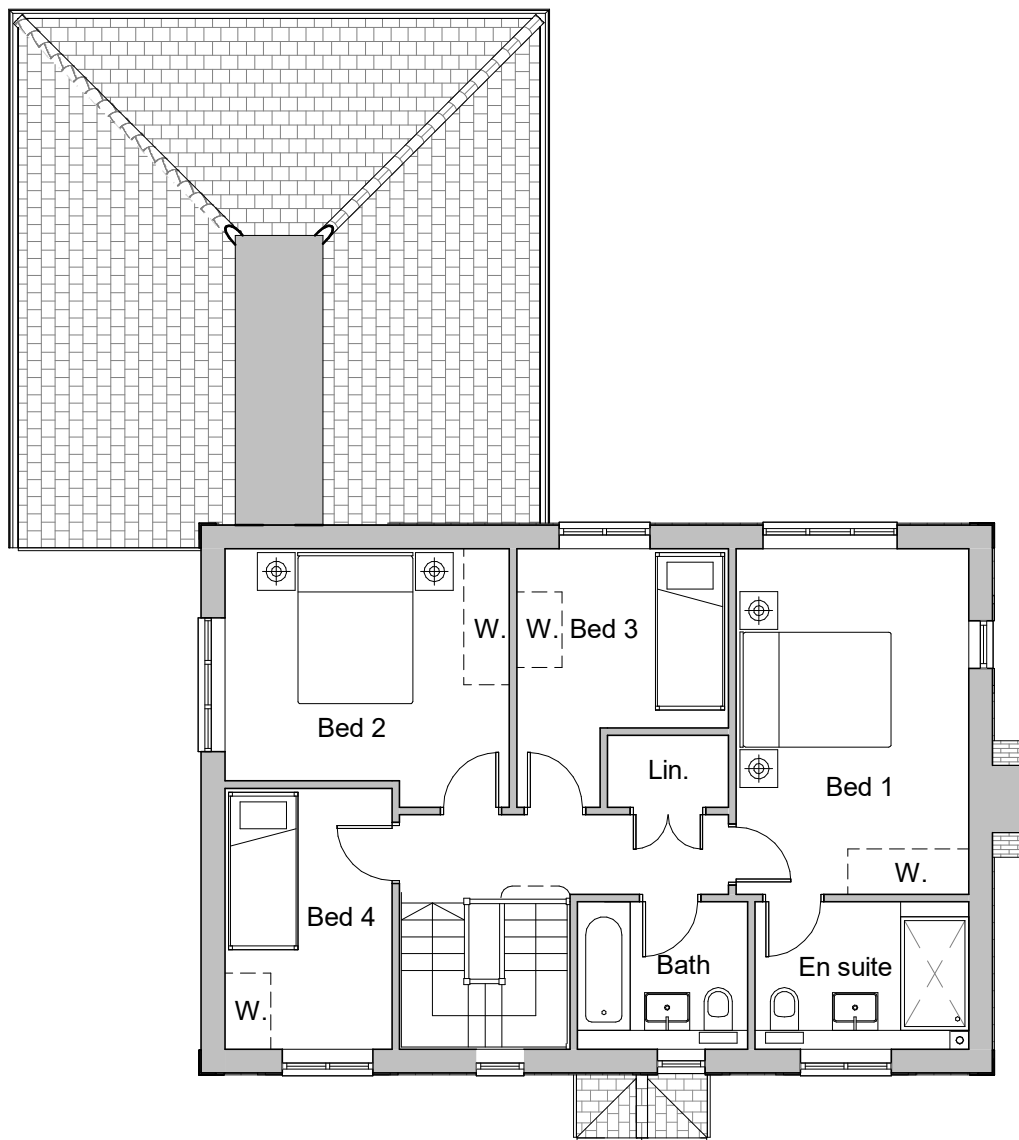

1 **0.01 First Floor Plan**  
1 : 100

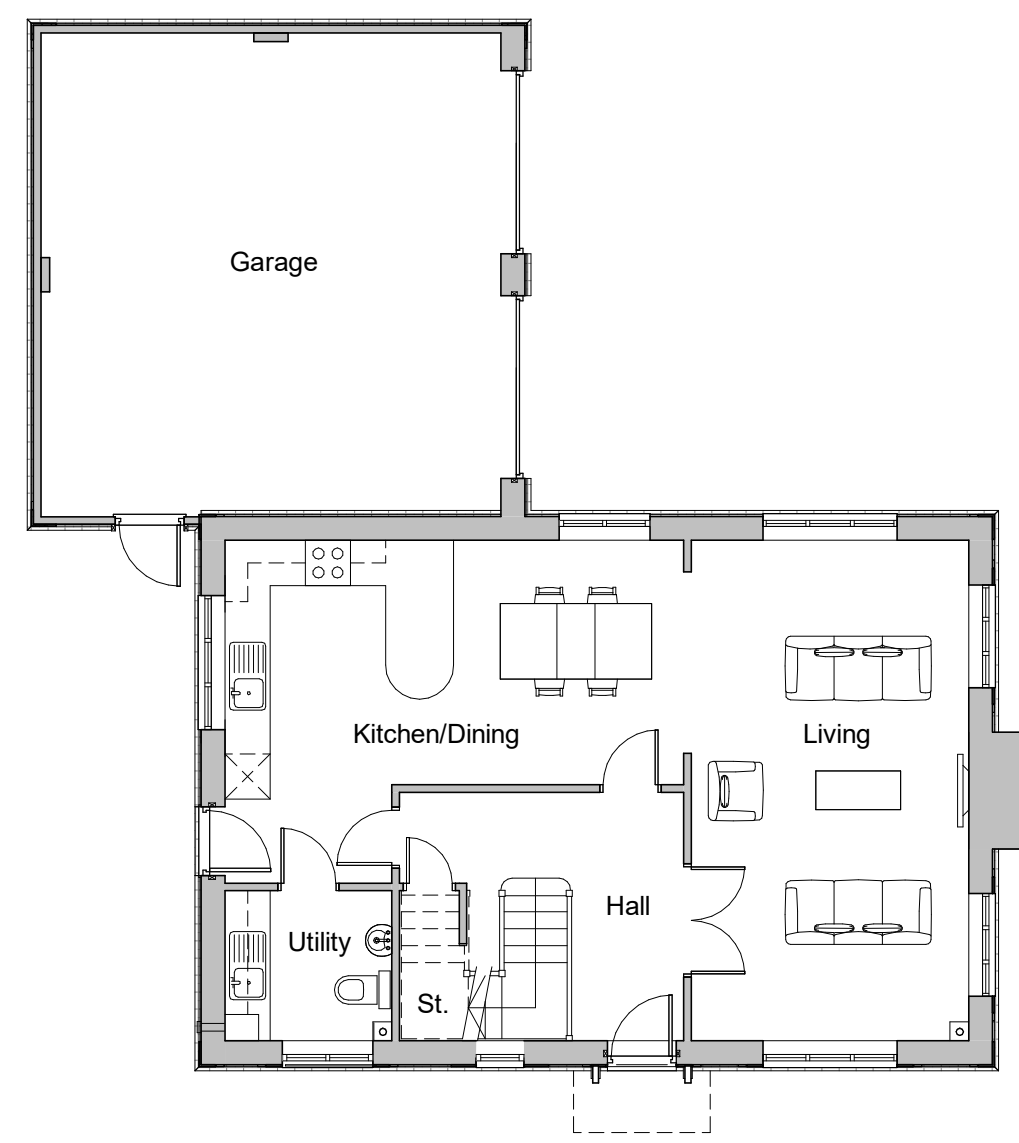

2 **0.00 Ground Floor Plan**  
1 : 100



4 **Front Elevation A4**  
1 : 100



3 **Side Elevation - Right A4**  
1 : 100




9 **3D View 2**



5 **Rear Elevation A4**  
1 : 100



6 **Side Elevation - Left A4**  
1 : 100

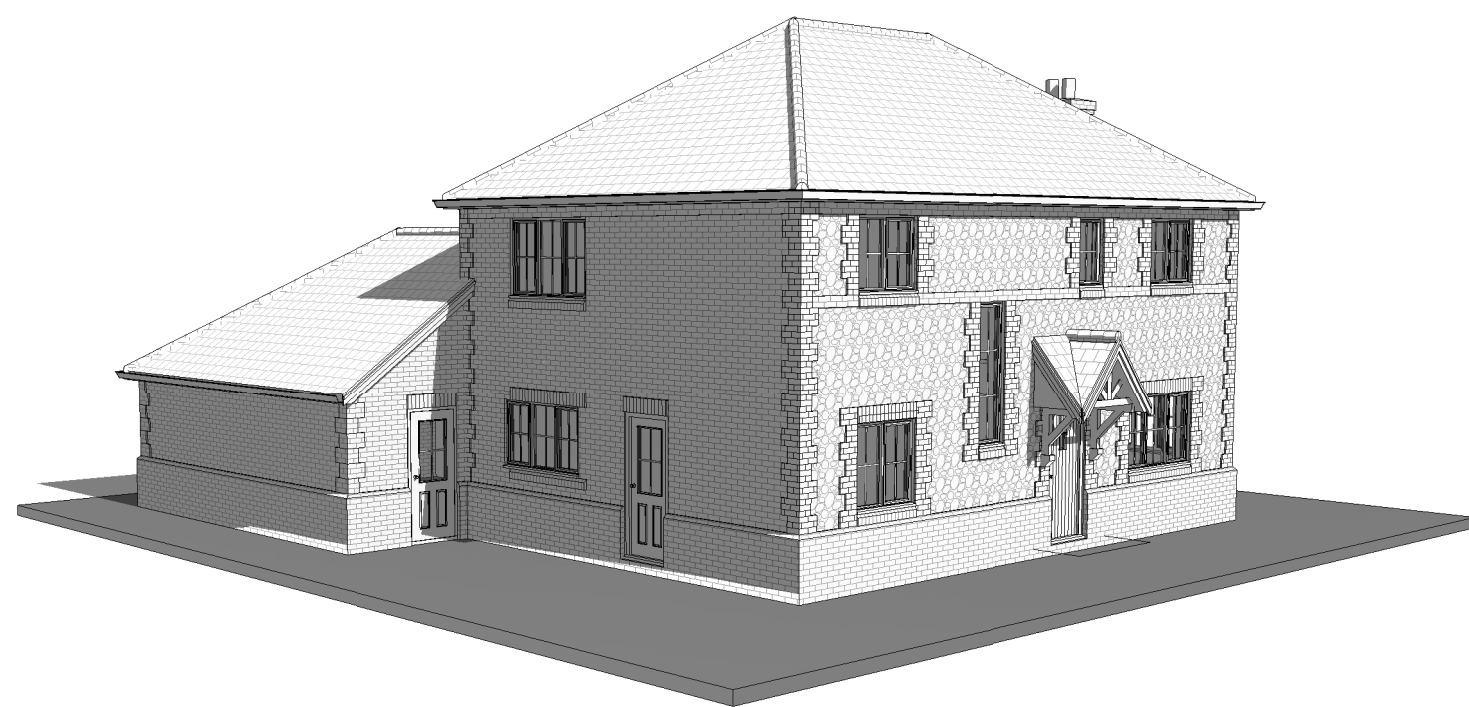

7 **3D View 1**

|            |            |                             |            |            |            |   |                         |                           |               |       |   |
|------------|------------|-----------------------------|------------|------------|------------|---|-------------------------|---------------------------|---------------|-------|---|
| REV: DATE: | REVISIONS: | REV: DATE:                  | REVISIONS: | REV: DATE: | REVISIONS: | SCALES:   | CLIENT                  | PROJECT                   | DRAWING       | P110  | B |
| B          | 28-06-19   | Porch amended, bay removed. |            |            |            | 1:5@A1<br>1:50@A1<br>1:500@A1<br>1:10@A1<br>1:100@A1<br>1:1000@A1<br>1:20@A1<br>1:200@A1<br>1:2000@A1<br>1:1250@A1<br>1:2500@A1 | Seaward Properties Ltd. | Bonham's Field,<br>Yapton |               |       |   |
|            |            |                             |            |            |            | 0.3 M<br>3 M<br>30 M<br>0.6 M<br>6 M<br>60 M<br>1.2 M<br>12 M<br>120 M<br>70 M<br>140 M                                         | SCALE                   | 1 : 100                   | (A1 ORIGINAL) | 18076 |   |
|            |            |                             |            |            |            |   | DRAWN                   | MT                        |               |       |   |
|            |            |                             |            |            |            |   | DATE                    | Apr 19                    |               |       |   |

architecture planning masterplanning

Broadmede House, Farnham Business Park,  
Weydon Lane, Farnham, Surrey, GU9 8QT.  
info@osparchitecture.com www.osparchitecture.com  
Tel: 01252 267878

ARUN DISTRICT COUNCIL V163148RES