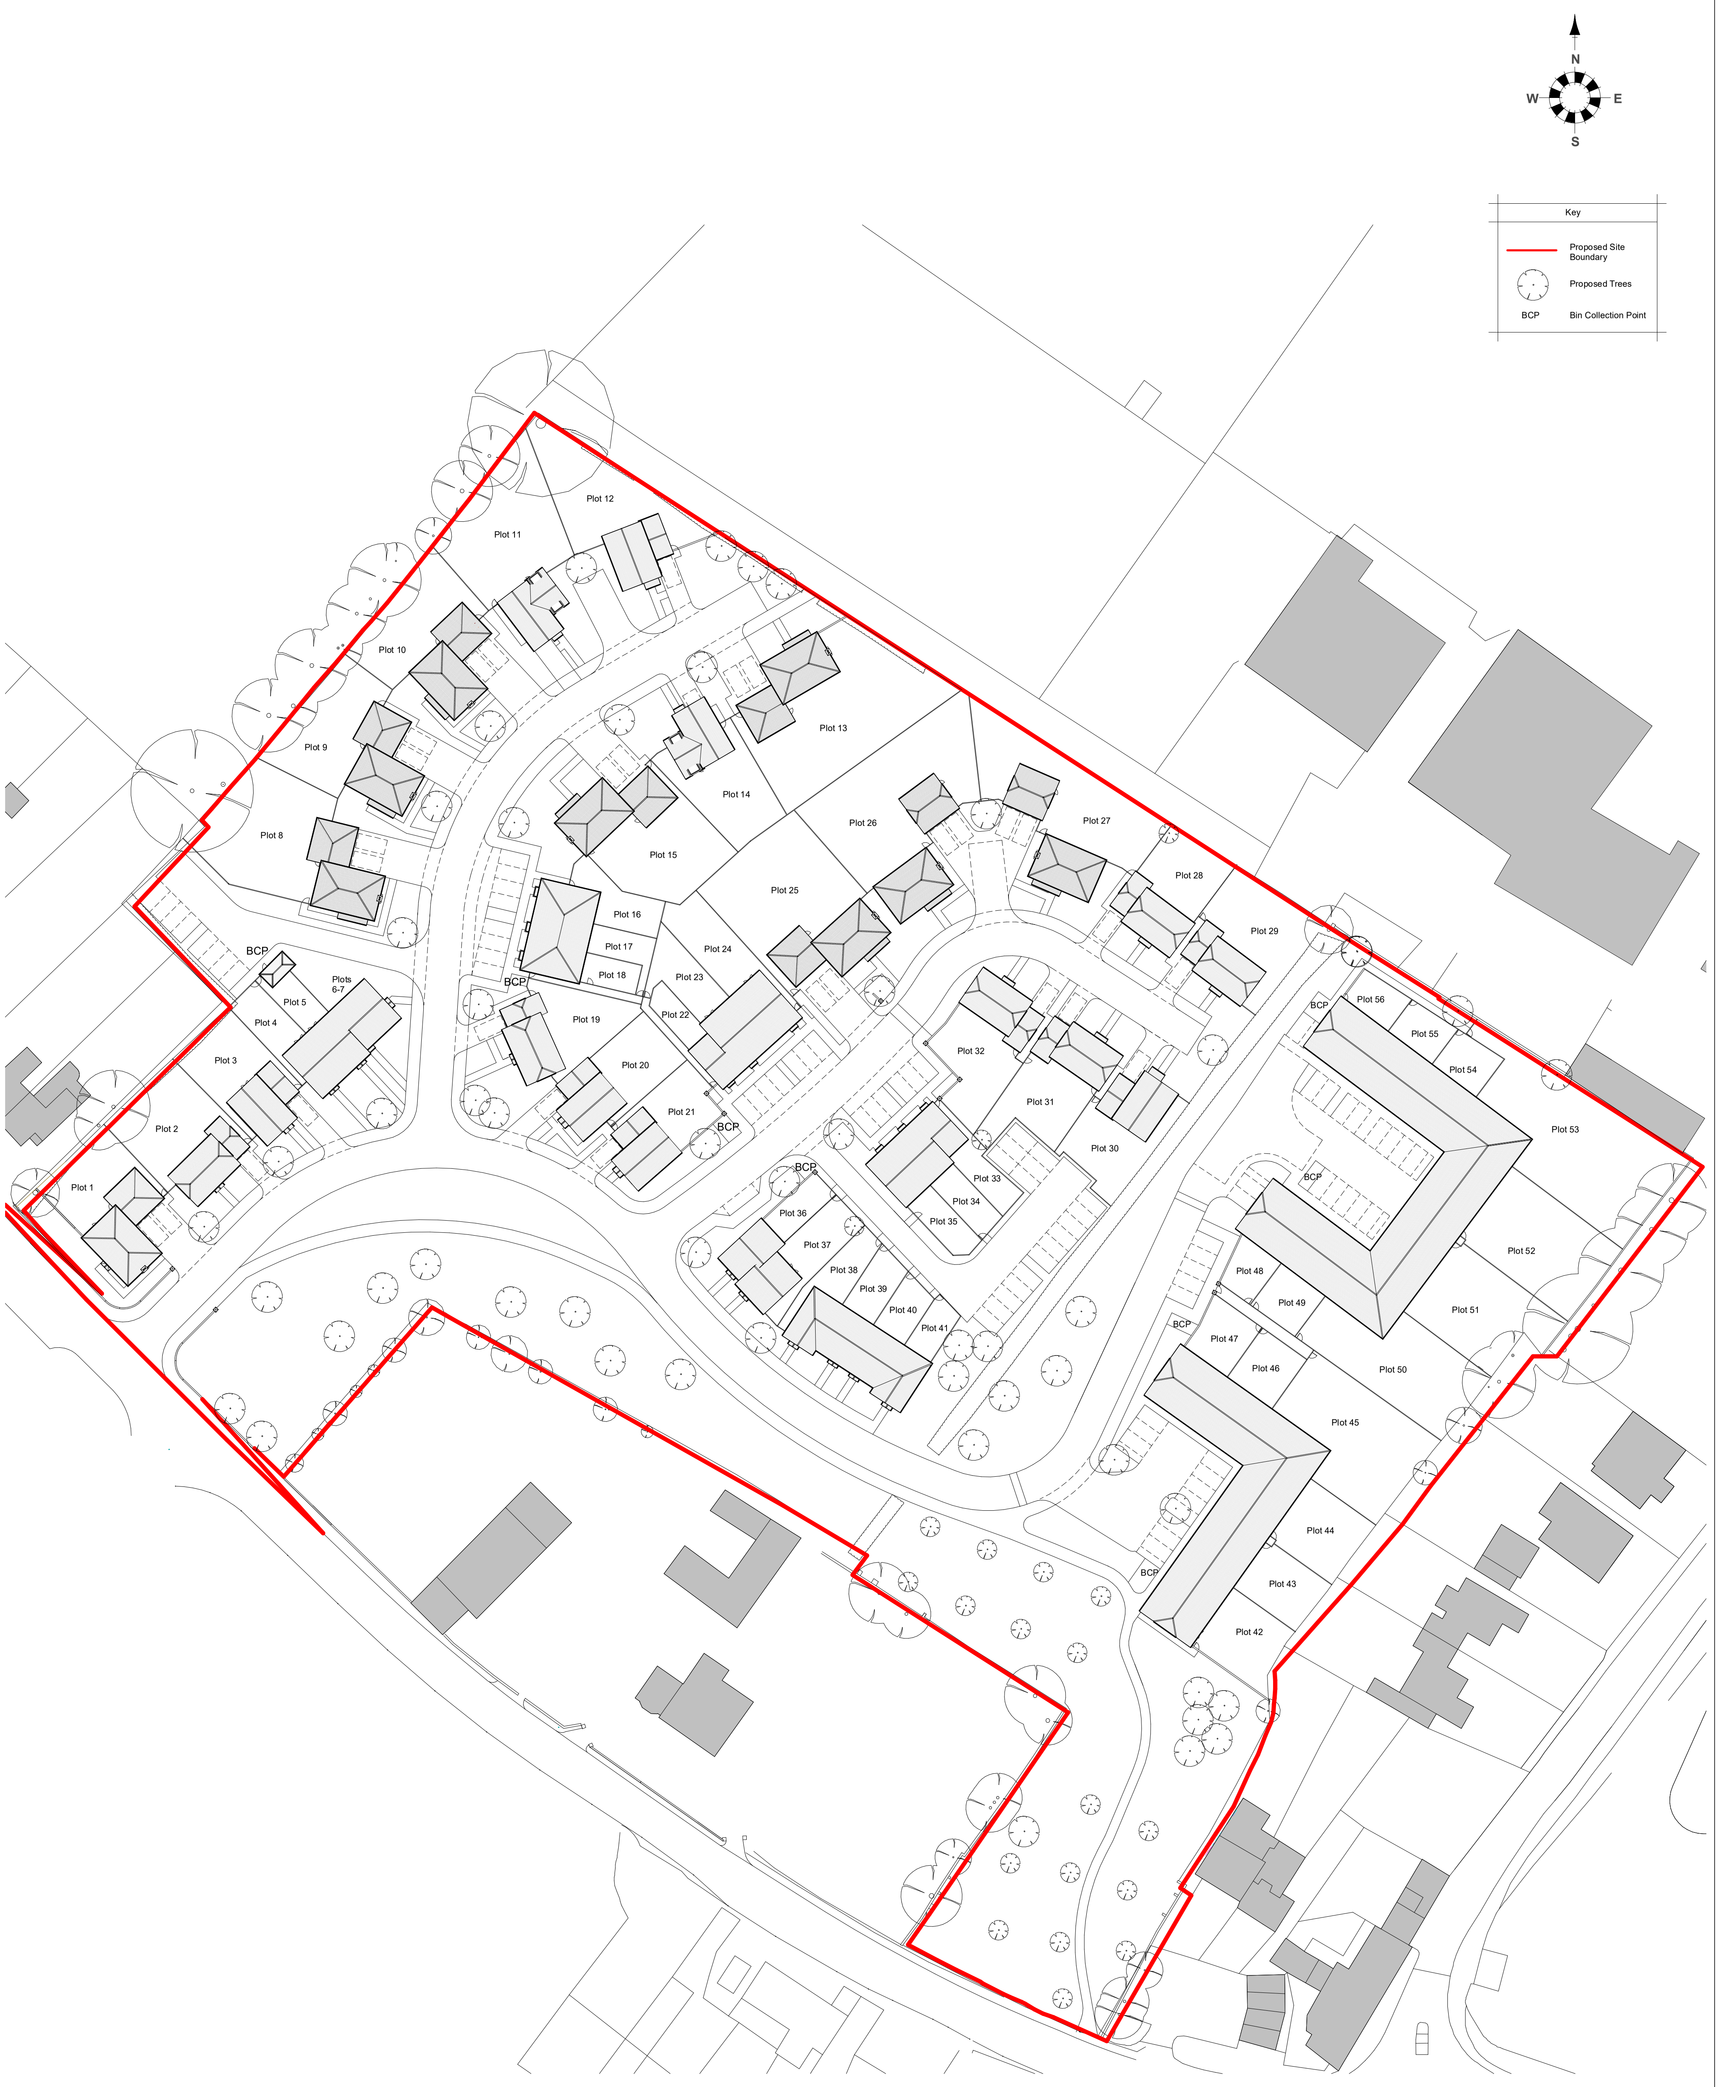


1 Site
1 : 500

REV:	DATE:	REVISIONS:
F	05-06-19	Plots 26 & 27 amended, garages relocated off turning head. Amendments to plots 42-56 (barn house types) to provide compliant access to the rear gardens for refuse collection.
G	06-06-19	Access to rear of plot 16 added.
H	07-06-19	Landscaping amendments. Access to rear of Plot 17 added.
J	12-06-19	Client amendments.
K	01-07-19	Client amendments to porches and site boundary line.
L	12-07-19	Amendments to the footprints of plots 2,19,28,29,31 & 32.

SCALES:

1:50@A1 1:500@A1	3 M 30 M
1:100@A1 1:1000@A1	6 M 60 M
1:200@A1 1:2000@A1	12 M 120 M

CLIENT	Seaward Properties Ltd		PROJECT	Bonhams Field, Yapton
SCALE	1 : 500	(A1 ORIGINAL)	DRAWING	Proposed Site Plan
DRAWN	DA	18076	P102	L
DATE	11/04/19			

architecture planning masterplanning
Broadmede House, Farnham Business Park,
Weydon Lane, Farnham, Surrey, GU9 8QT.
info@osparchitecture.com www.osparchitecture.com
Tel: 01252 267878
O'Keeffe Scanlon Limited. Company Registration No. 2878091

C COPYRIGHT EXISTS ON THE DESIGNS AND INFORMATION SHOWN ON THIS DRAWING
This drawing may be scaled or cross referenced to teh scale bar for planning application purposes, use figured dimensions only. Subject to site survey and all necessary consents. All dimensions to be checked by user and any discrepancies reported to the Architect before work commences. This drawing to be read in conjunction with all other relevant materials.
ARUN DISTRICT COUNCIL