


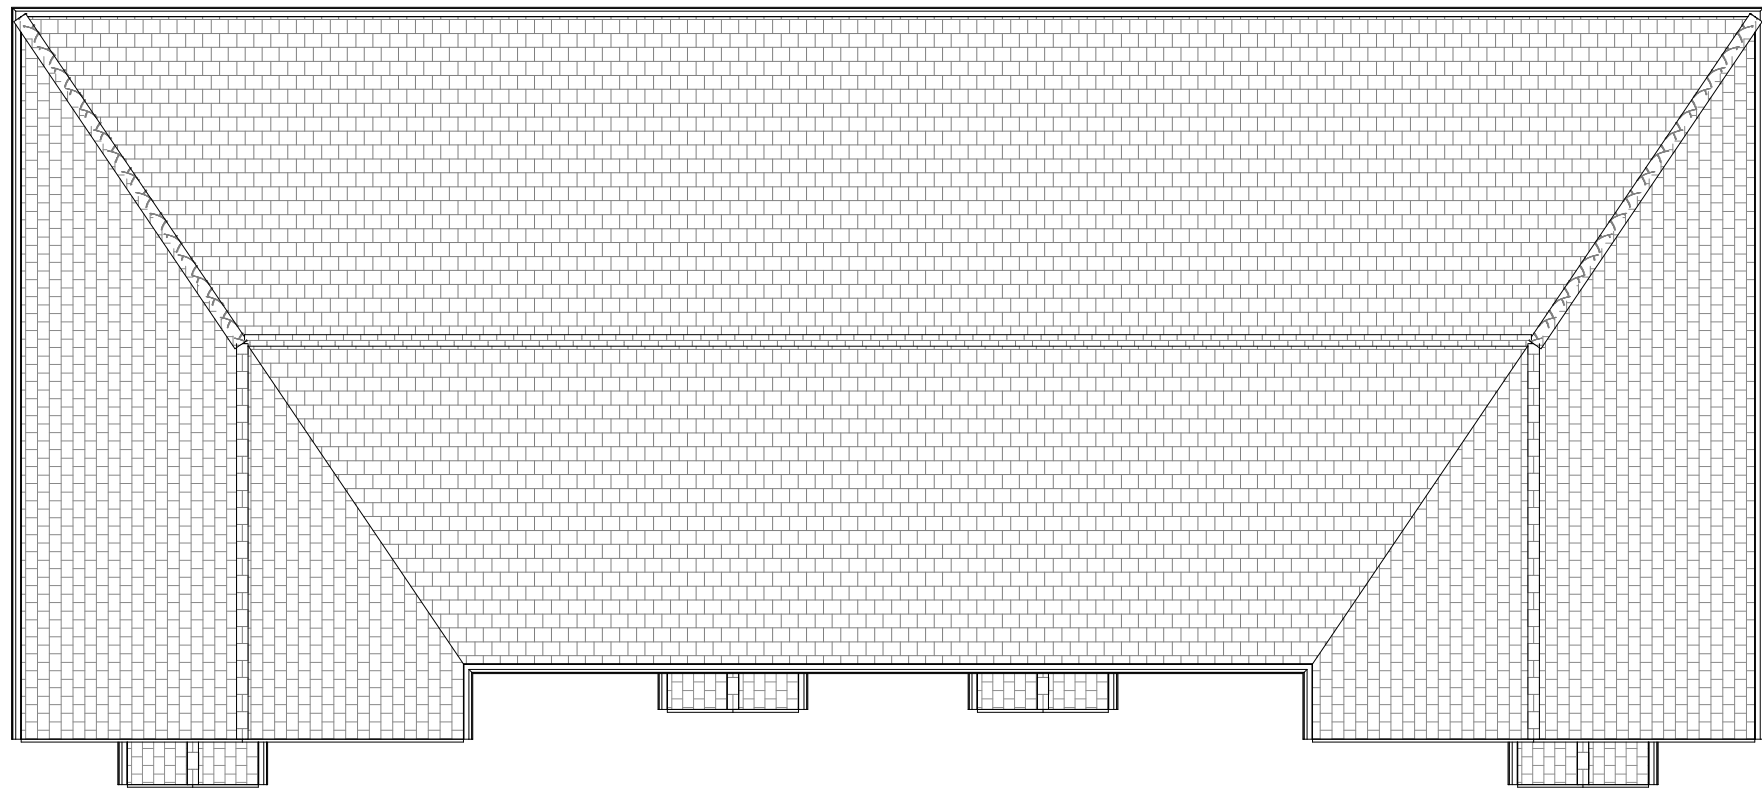


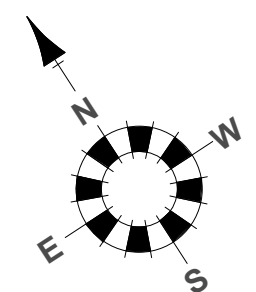

3 0.03 Roof Plan
1 : 100

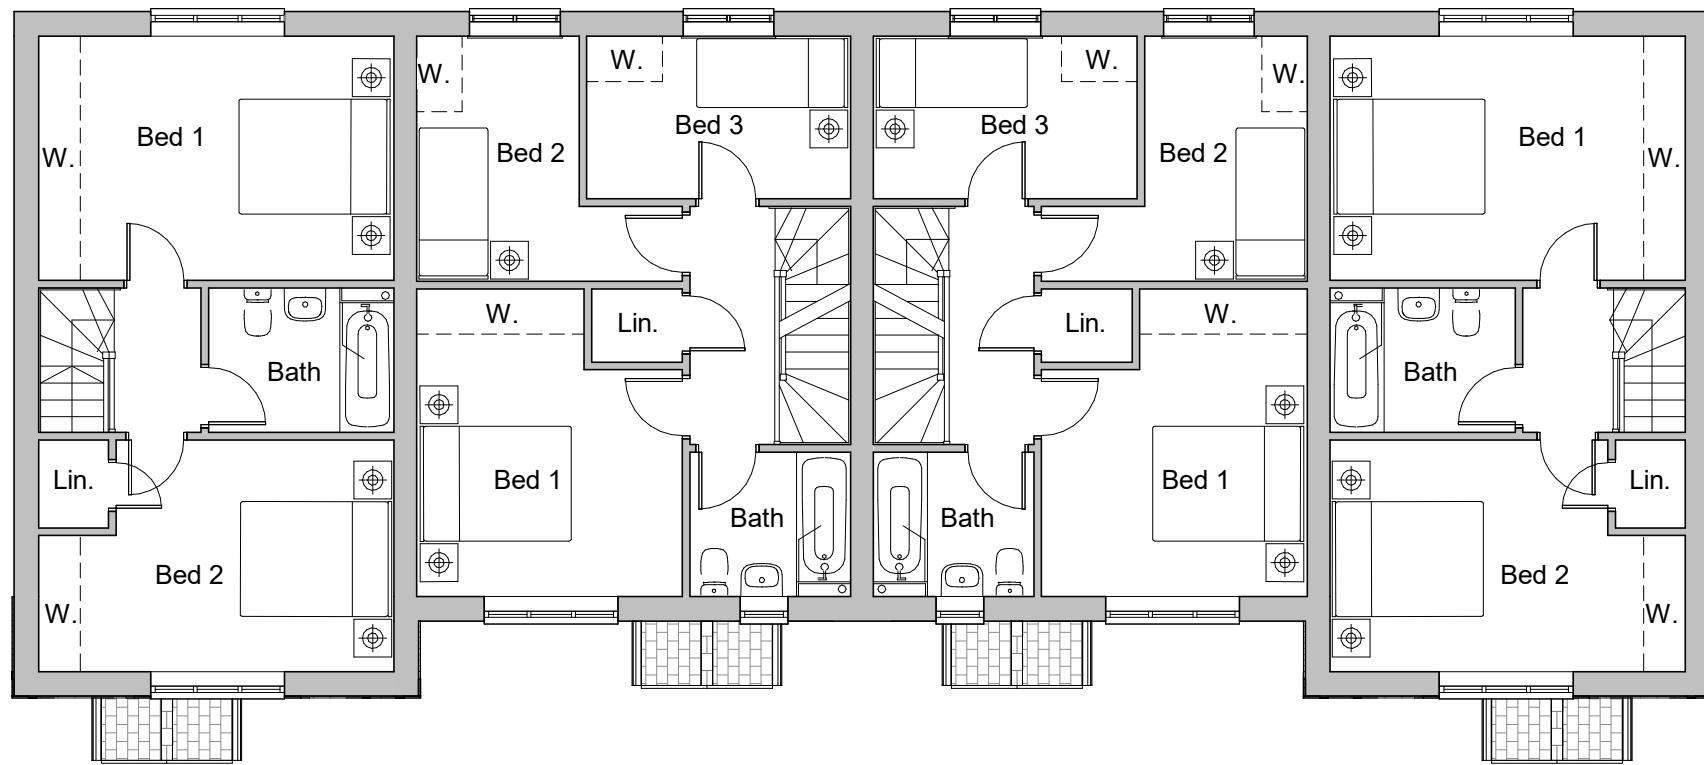


2 0.01 First Floor
1 : 100

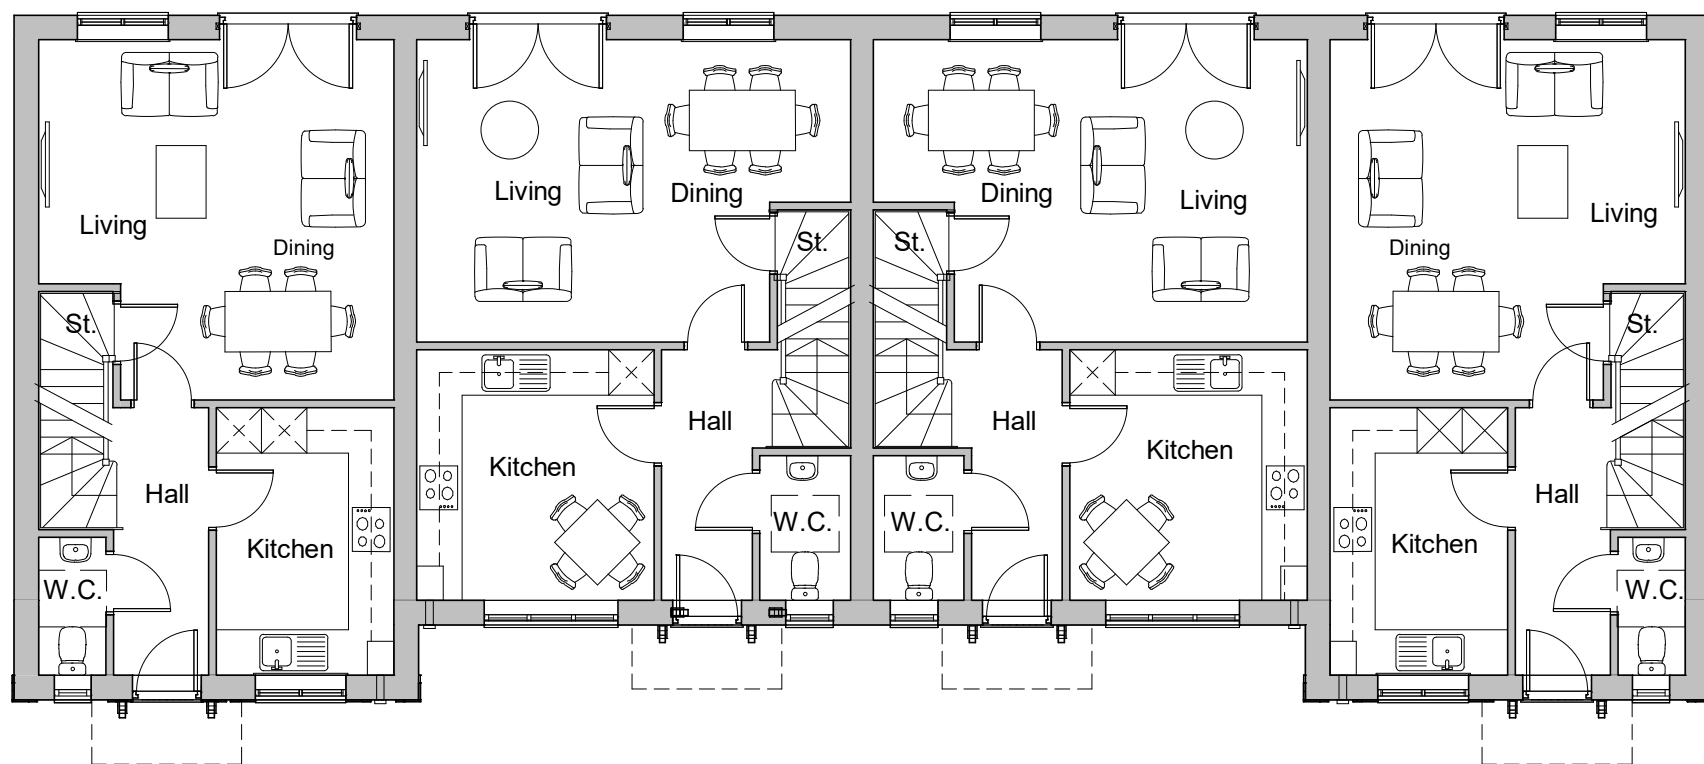

1 0.00 Ground Floor
1 : 100




4 Front Elevation
1 : 100

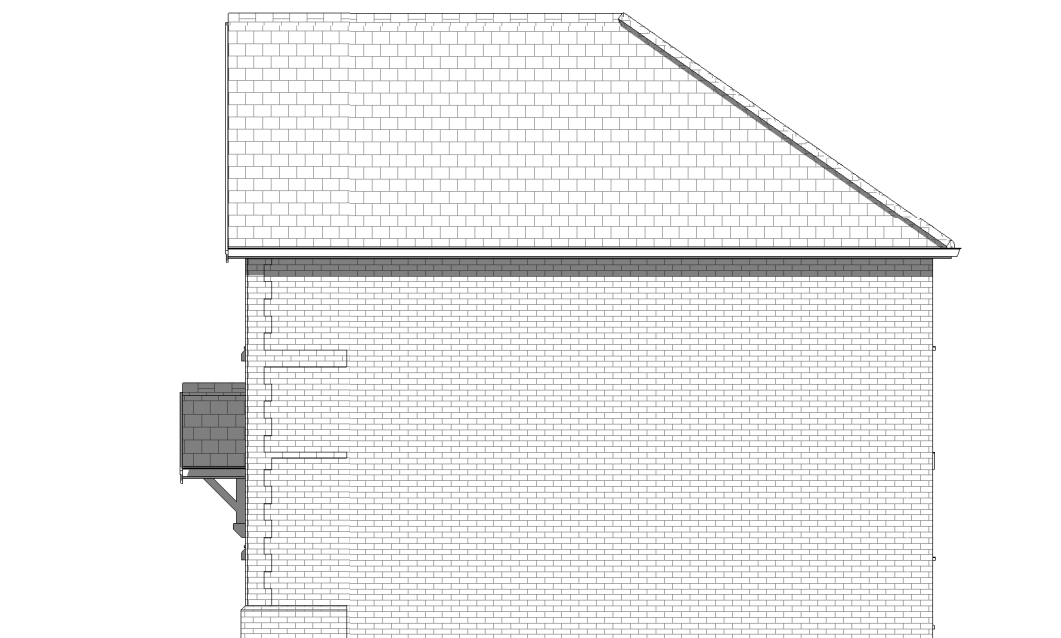

6 Side Elevation - Right
1 : 100



5 Rear Elevation
1 : 100

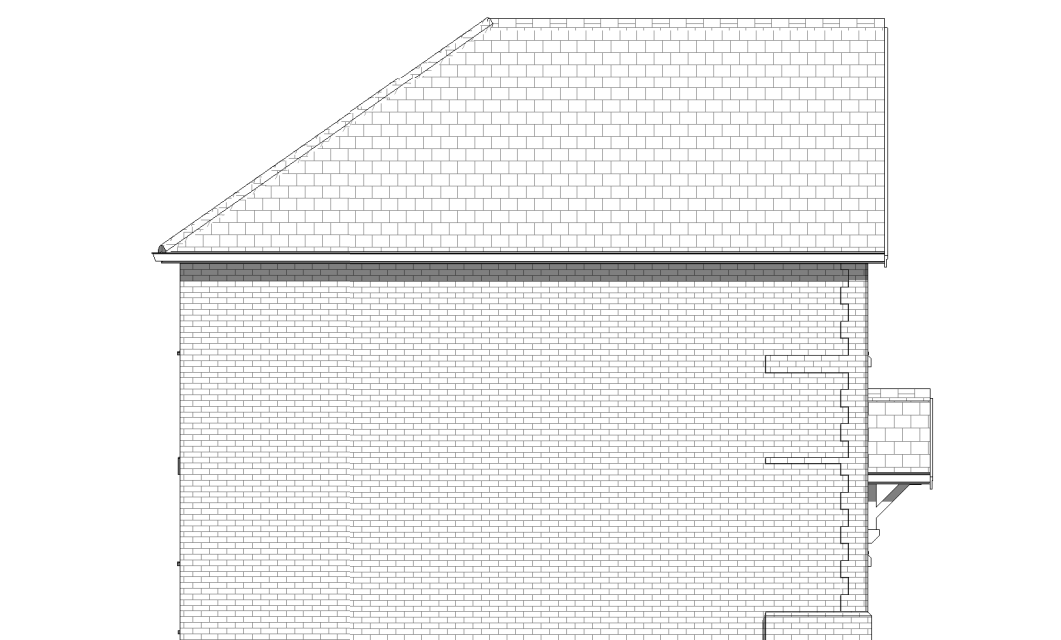

7 Side Elevation - Left
1 : 100



8 3D View

REV:	DATE:	REVISIONS:	REV:	DATE:	REVISIONS:	REV:	DATE:	REVISIONS:	SCALES:	1:50@A1 1:500@A1 1:100@A1 1:1000@A1 1:200@A1 1:2000@A1 1:12500@A1 1:25000@A1		0.3 M 3 M 30 M 0.6 M 6 M 60 M 1.2 M 12 M 120 M 70 M 140 M	CLIENT	Seaward Properties Ltd.	PROJECT	Bonham's Field, Yapton	Broadmeade House Farnham Business Park Weydon Lane Farnham Surrey Tel: 01252 267878 name.surname@osparchitecture.co www.osparchitecture.com
B	28-06-19	Porches amended.										SCALE	1 : 100	(A1 ORIGINAL)	DRAWING	Plots 38 - 41 Proposed Plans & Elevations	
C	31-10-19	Brick quoins and detailing added.										DRAWN	MT		P121	C	
												DATE	22/01/18	18076			