


ARUN DISTRICT COUNCIL				
No.	Y	64	07	L
Received 23.7.07				

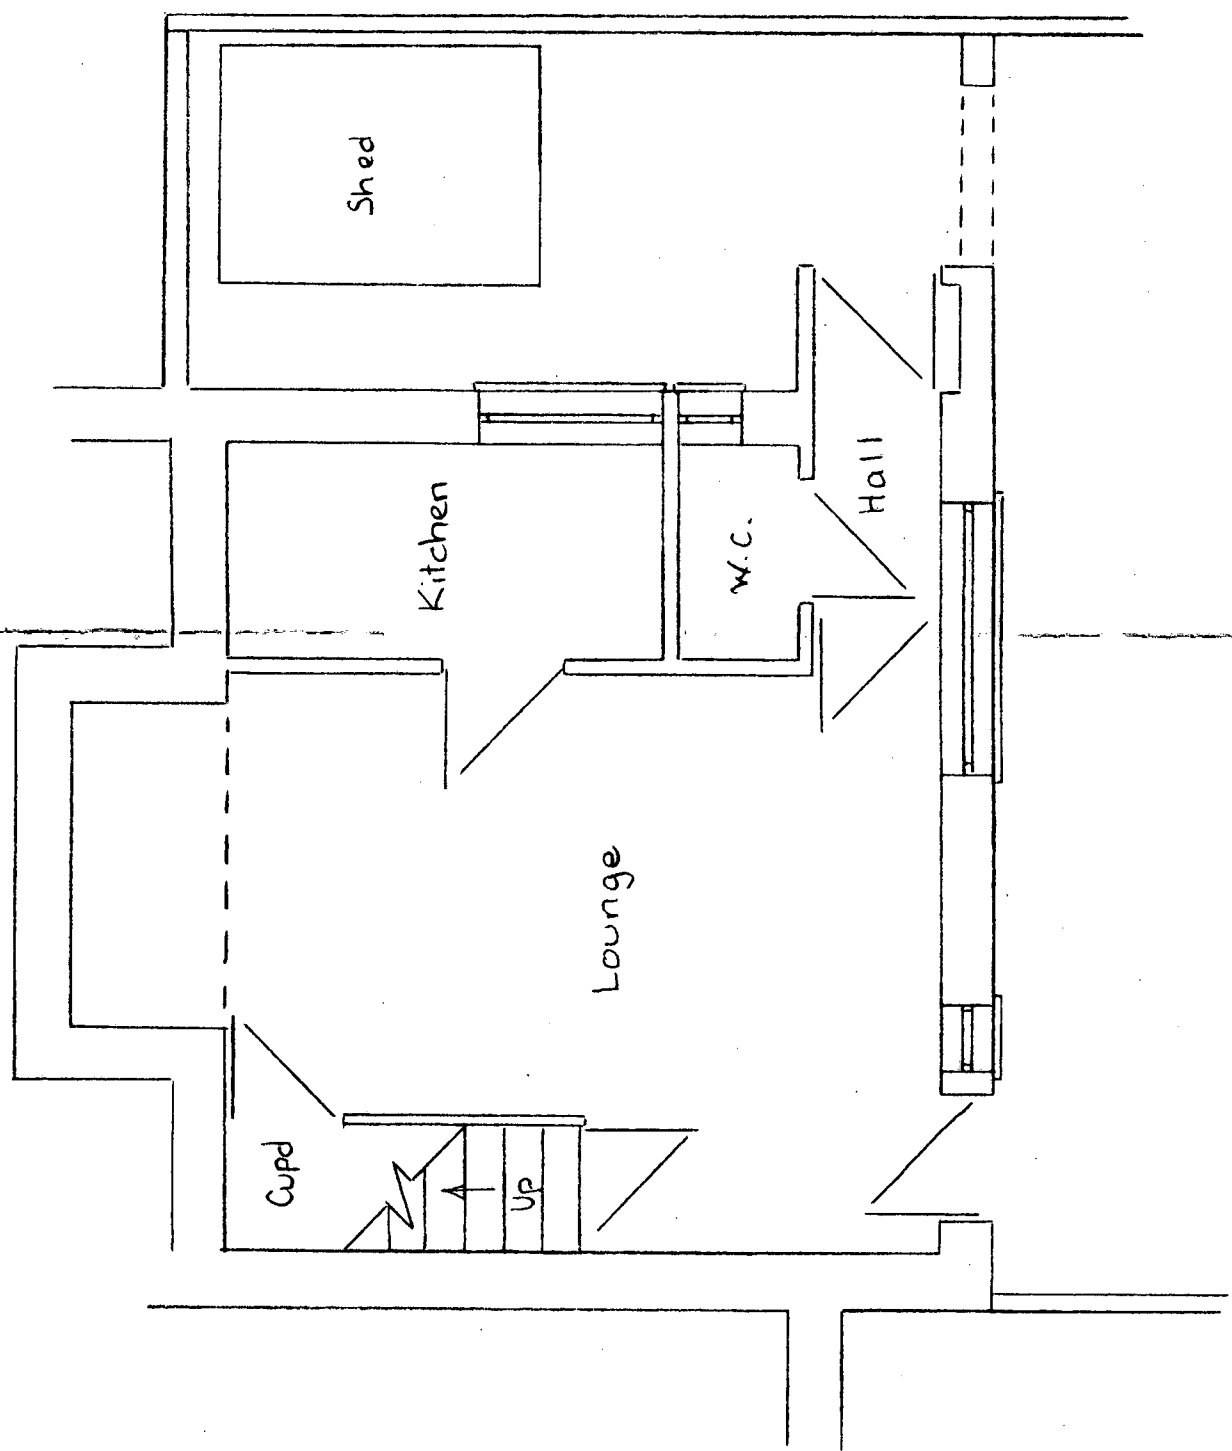

Ground Floor Plan
Existing

Plan No. J.I./3

Scale 1/50