


ARUN DISTRICT COUNCIL			
No.	Y	64	07
L			
Received			23.7.07

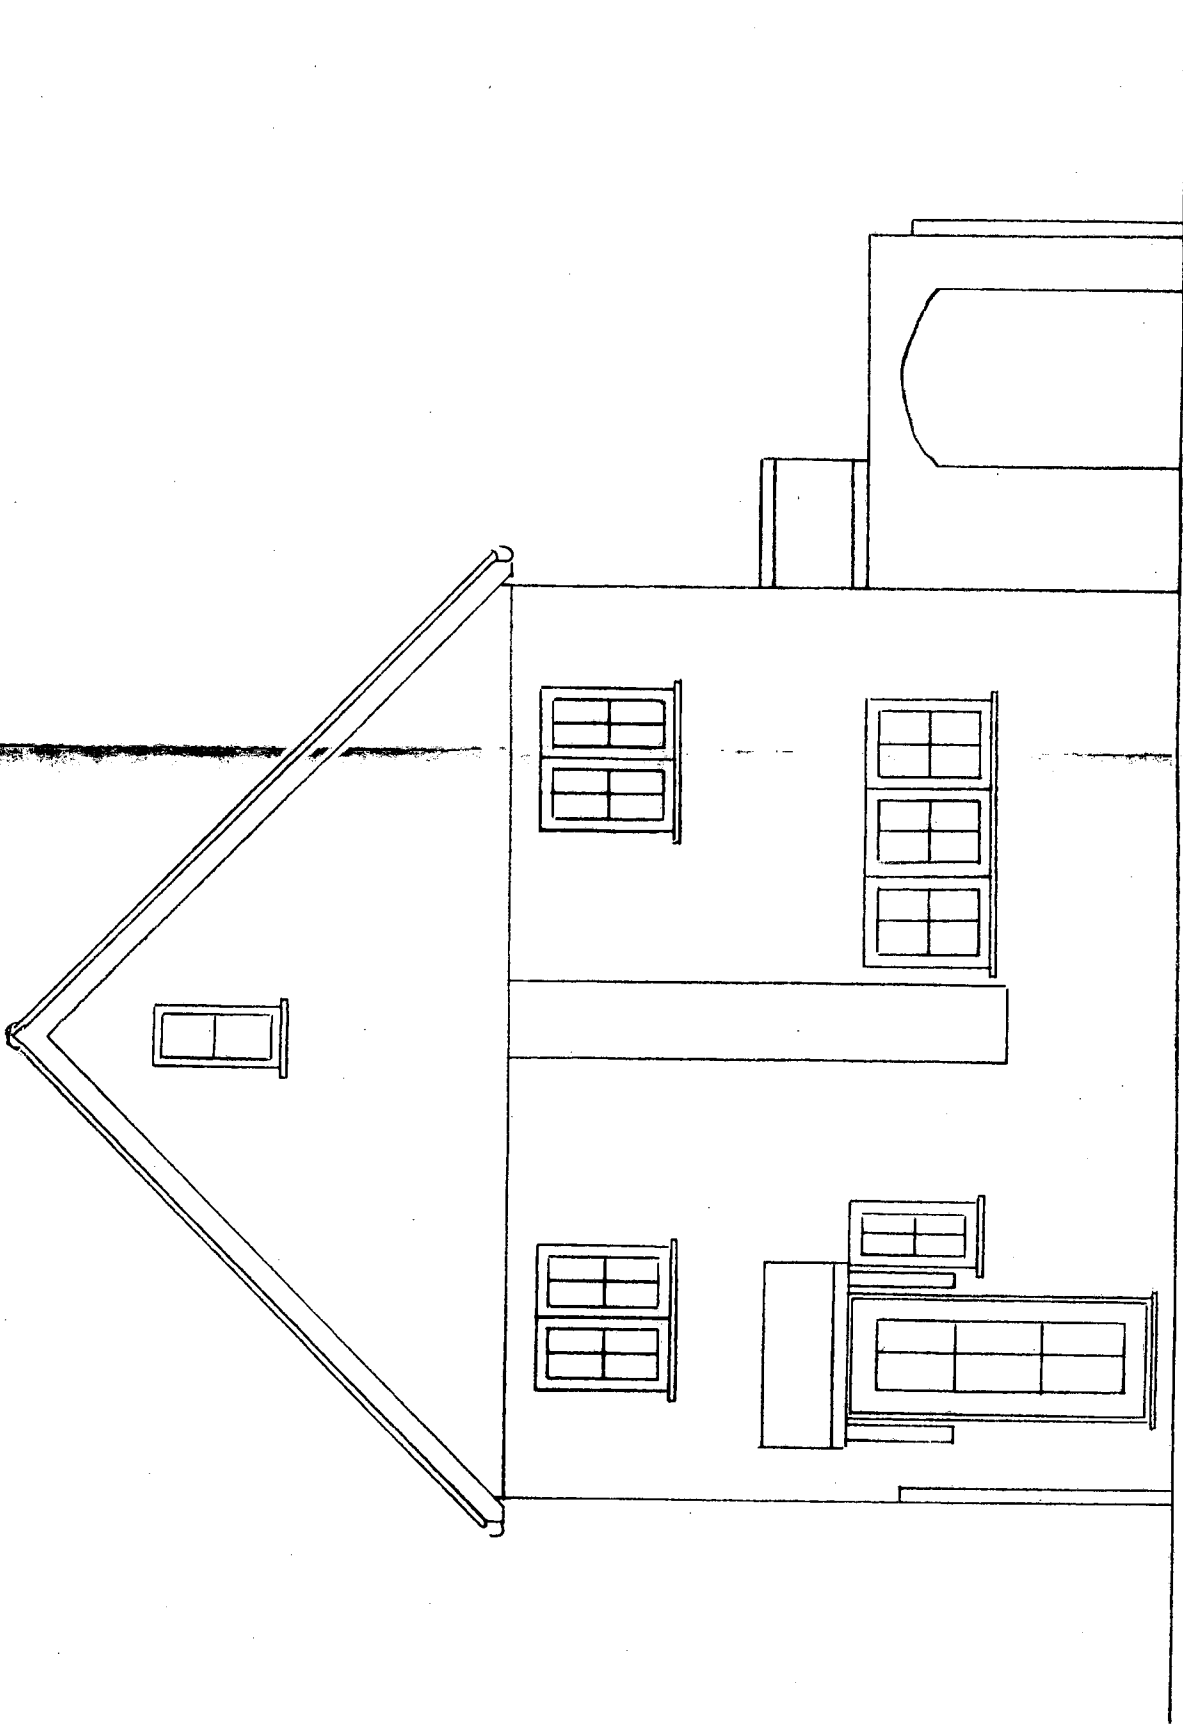

South West Elevation
Existing

Plan No. JI/5

Scale 1/50