


ARUN DISTRICT COUNCIL			
No.	Y	64	07 L
Received			
23.7.07.			

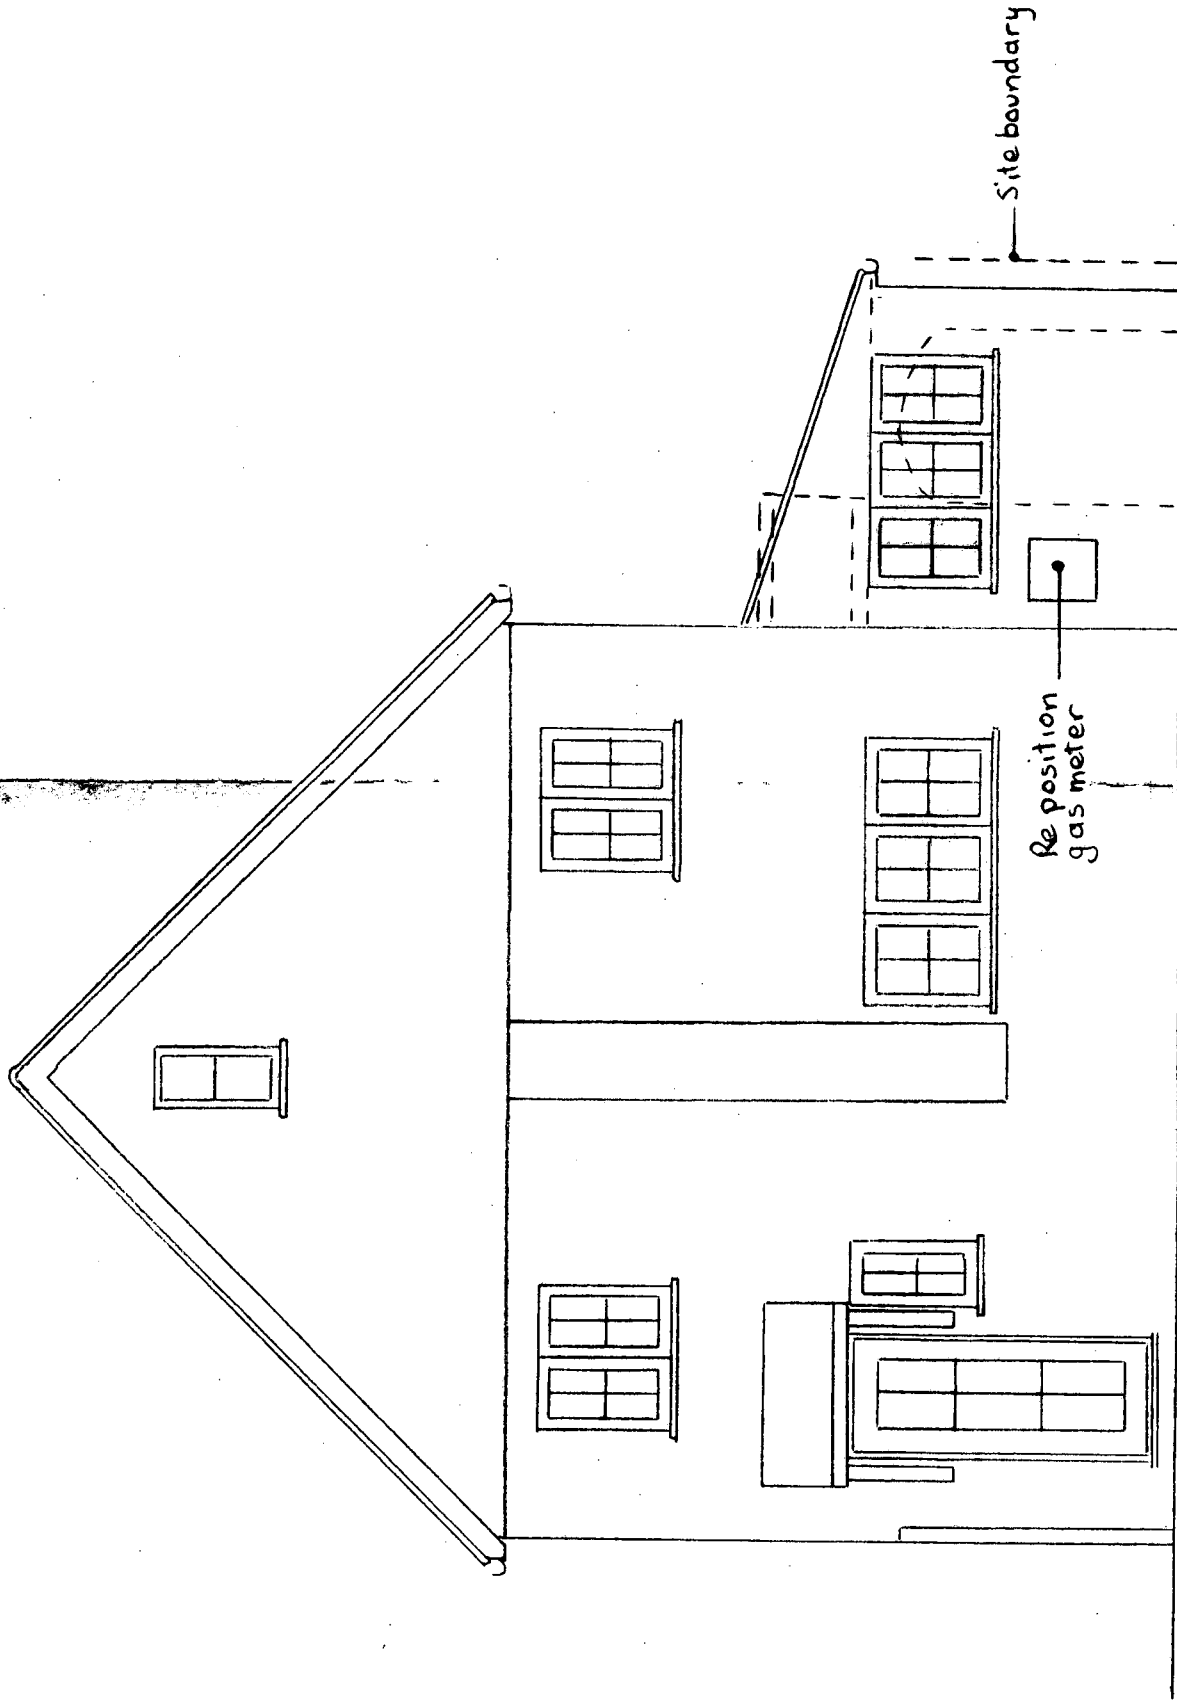

South West Elevation
Proposed

Plan No. J.I/6

Scale 1/50