


ARUN DISTRICT COUNCIL			
No.	Y	64	07 L
Received	23.7.07.		

All external materials for the proposed extension to match those on existing dwelling.

Note

Colouring denotes proposed works only and not the colour of the finished materials.

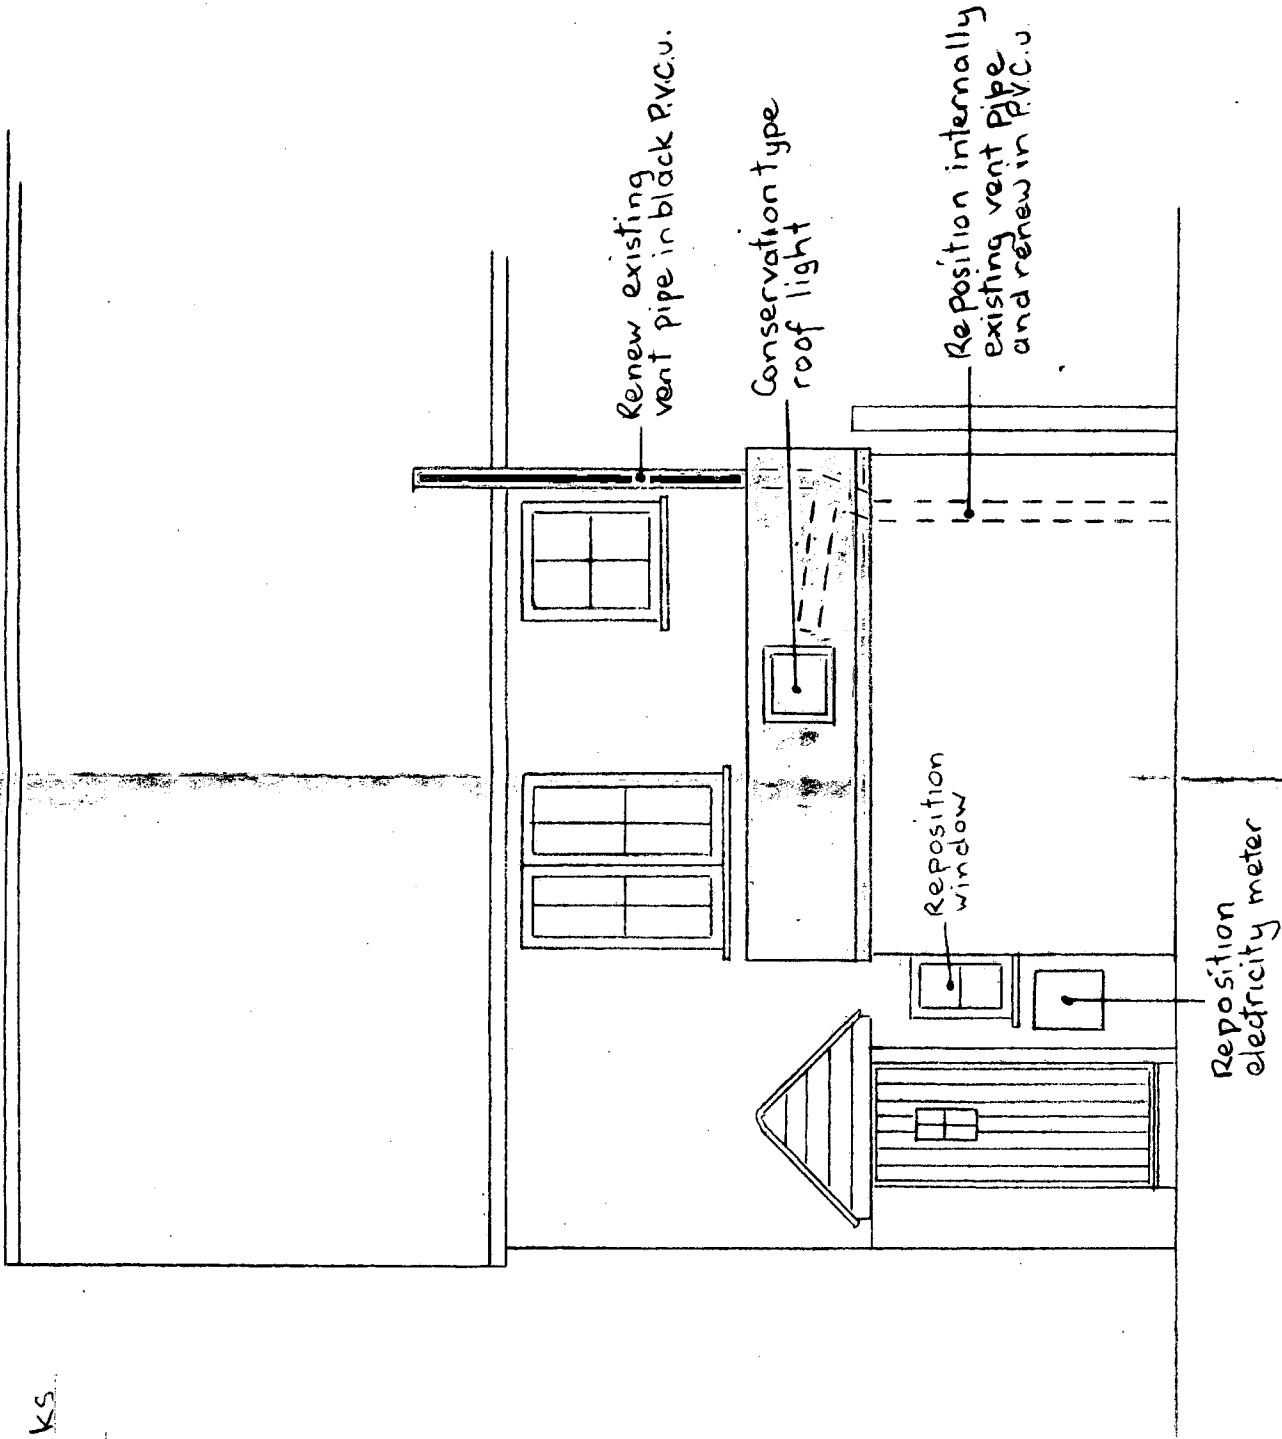

South East Elevation
Proposed

Plan No.J.I/8

Scale 1/50