
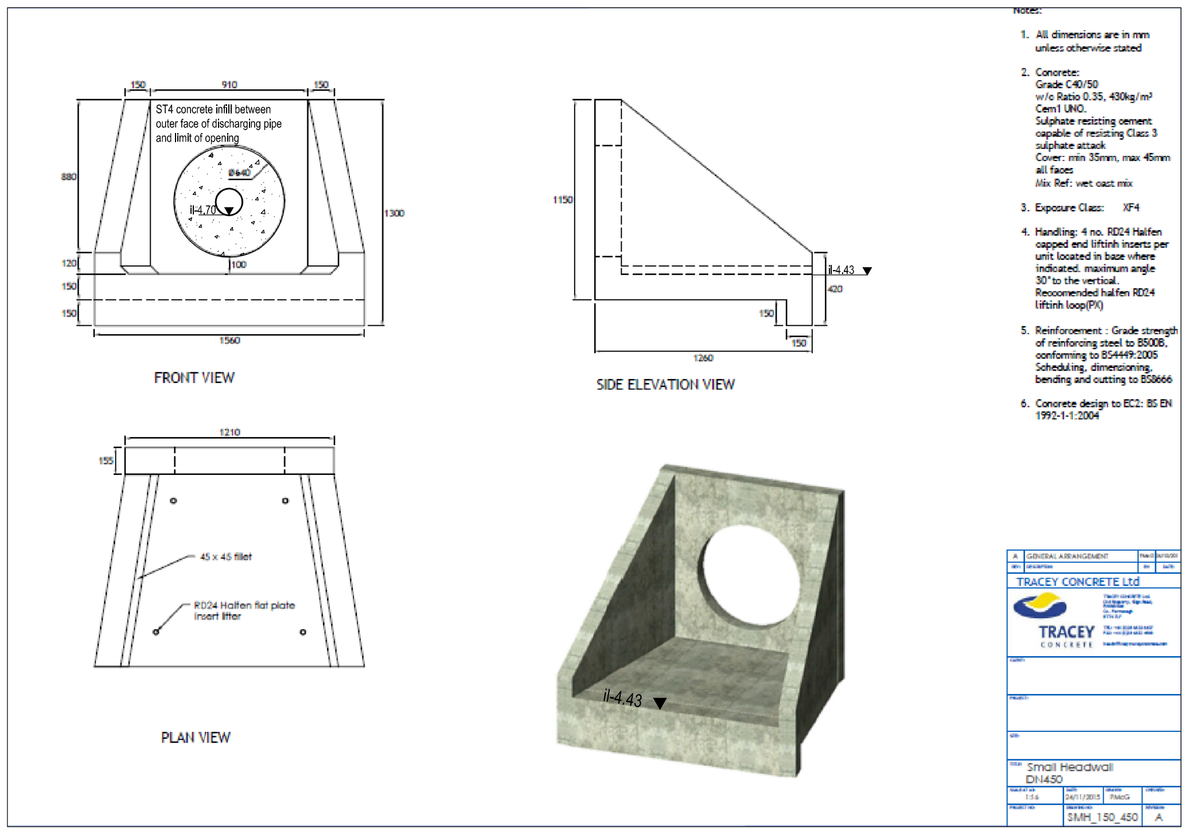



Headwall Details H2

Tracey Concrete Standard Small Headwall Detail Drg No SMH_150_450

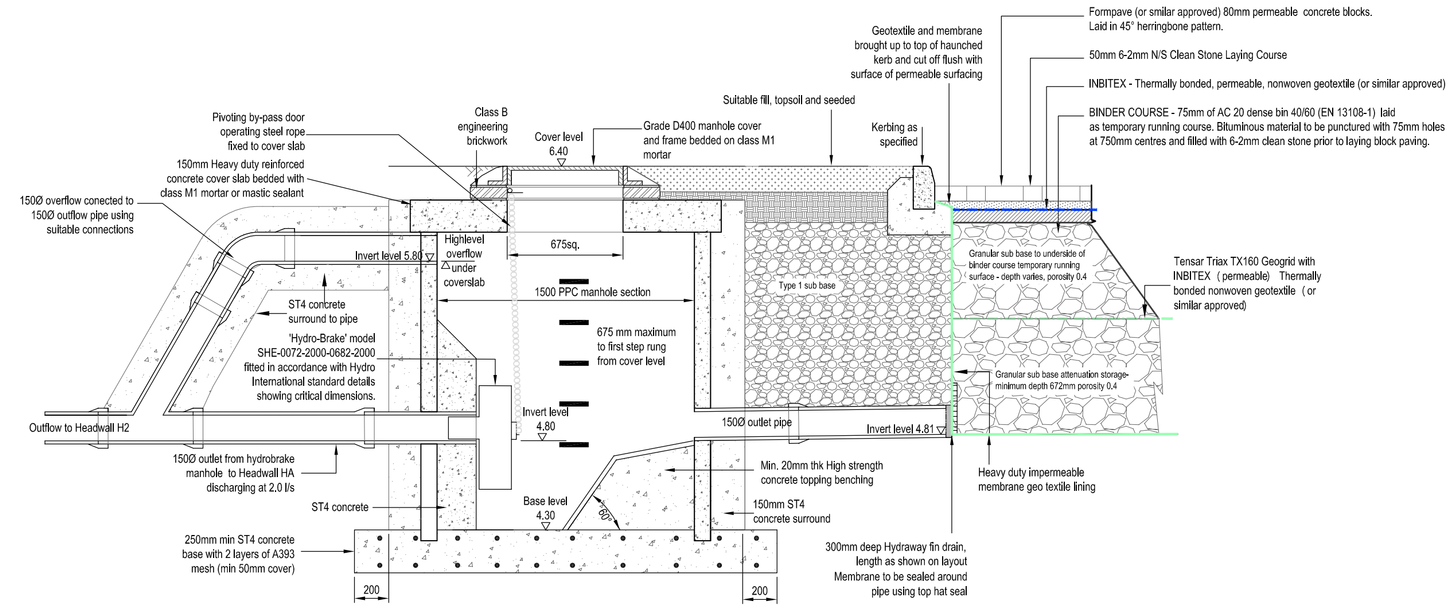

Section Through Hydrobrake Chamber HB2

Section Through Hydrobrake Chamber HB2

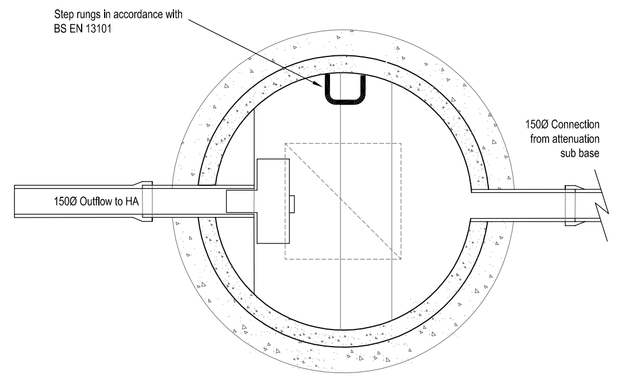

Plan on Hydrobrake Chamber HB2

Details to be read in conjuction with Hydro International Drg Ref HQT-072088

HB2, Hydro Brake Manhole & Discharge from Sub Base Attenuation Details

Rev.	Date	Details	Initials
C	28.01.21	Outfall reference from HB2 to H2 amended	KN
B	13.01.21	Aqua Spire storage detail removed headwall amended and additional information added to Hydro Brake details	KN
A	14.10.20	First Issue	KN

Drawing Status: PRELIMINARY FOR CONSTRUCTION

Project: CINDERS NURSERY: Phase 2
YAPTON

Client: Crayfern HOMES

KAZYS NARBUTAS CONSULTING
Civil Engineering Consultant
Roughton, A2 Omega Park, Electron Way, Chandlers Ford. SO53 4SE
Telephone: 023 8027 8643 Email: kazys.n@knc.email

Drawing Title: Engineering Details
Standard Construction Details

Drawn	Checked	Scales	Paper Size	Date
KN		1:25	A1	12.18

Job No.	Drawing No.	Revision
KNC2006	501-03	C

This drawing is the copyright of Escher Silverman and may not be copied, altered or reproduced in any form or passed to a third party without the consent of Escher Silverman. Do not scale from this drawing, use figured dimensions only.
Dimensions should be checked and verified on site and any discrepancies should be reported to Escher Silverman as soon as possible.

ARUN DISTRICT COUNCIL 19/4220/OC