


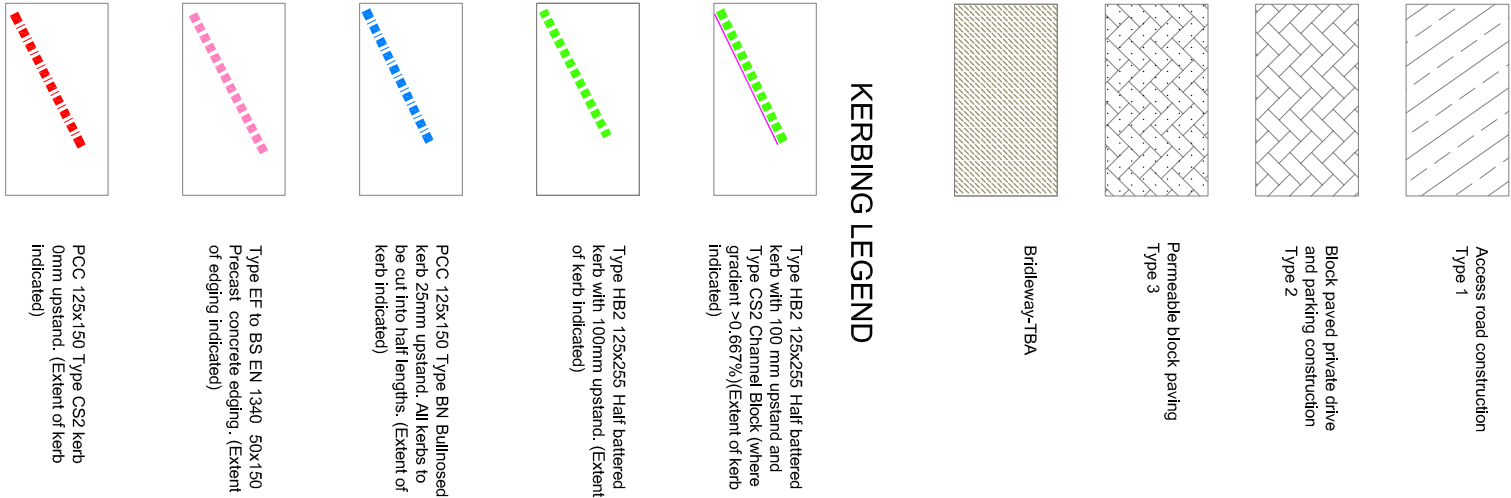


SURFACING LEGEND



B		18.01.21	Planning Type 1 submitted & CDM Reg issued	KN
A		14.10.20	First Issue	KN
Rev		Date	Details	Initials

PRELIMINARY FOR CONSTRUCTION

Project
CINDERS NURSERY, Phase 2
YAPTON

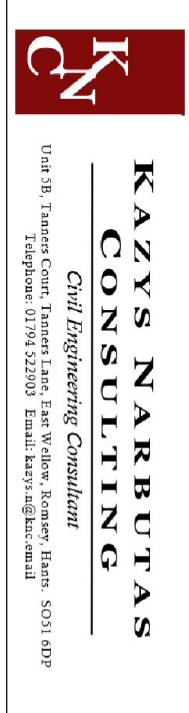

Drawing Title		Drawing No.	
Engineering Details		507-01	
Surfacing & Kerbing Details		B	
Drawn	Checked	Scale	Page Size
KN	KN	1:250	A1
10.20	10.20	10.20	10.20
10.20	10.20	10.20	10.20