



Tack Lee Road Yaptan
 Residential Development
 Proposals
 Location + Site Plan

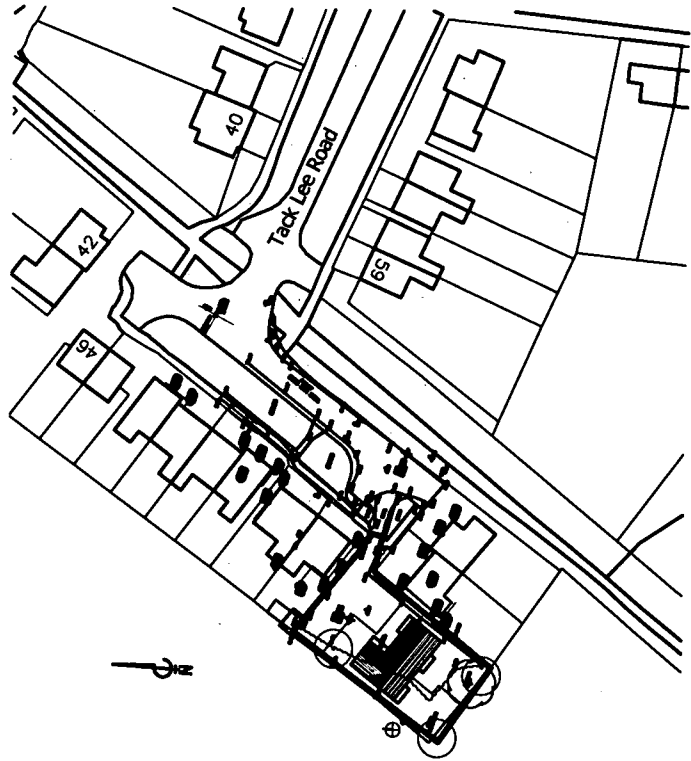

Crown Copyright 2006. All rights reserved. Licence number 100020449

Location Plan
 1:1250

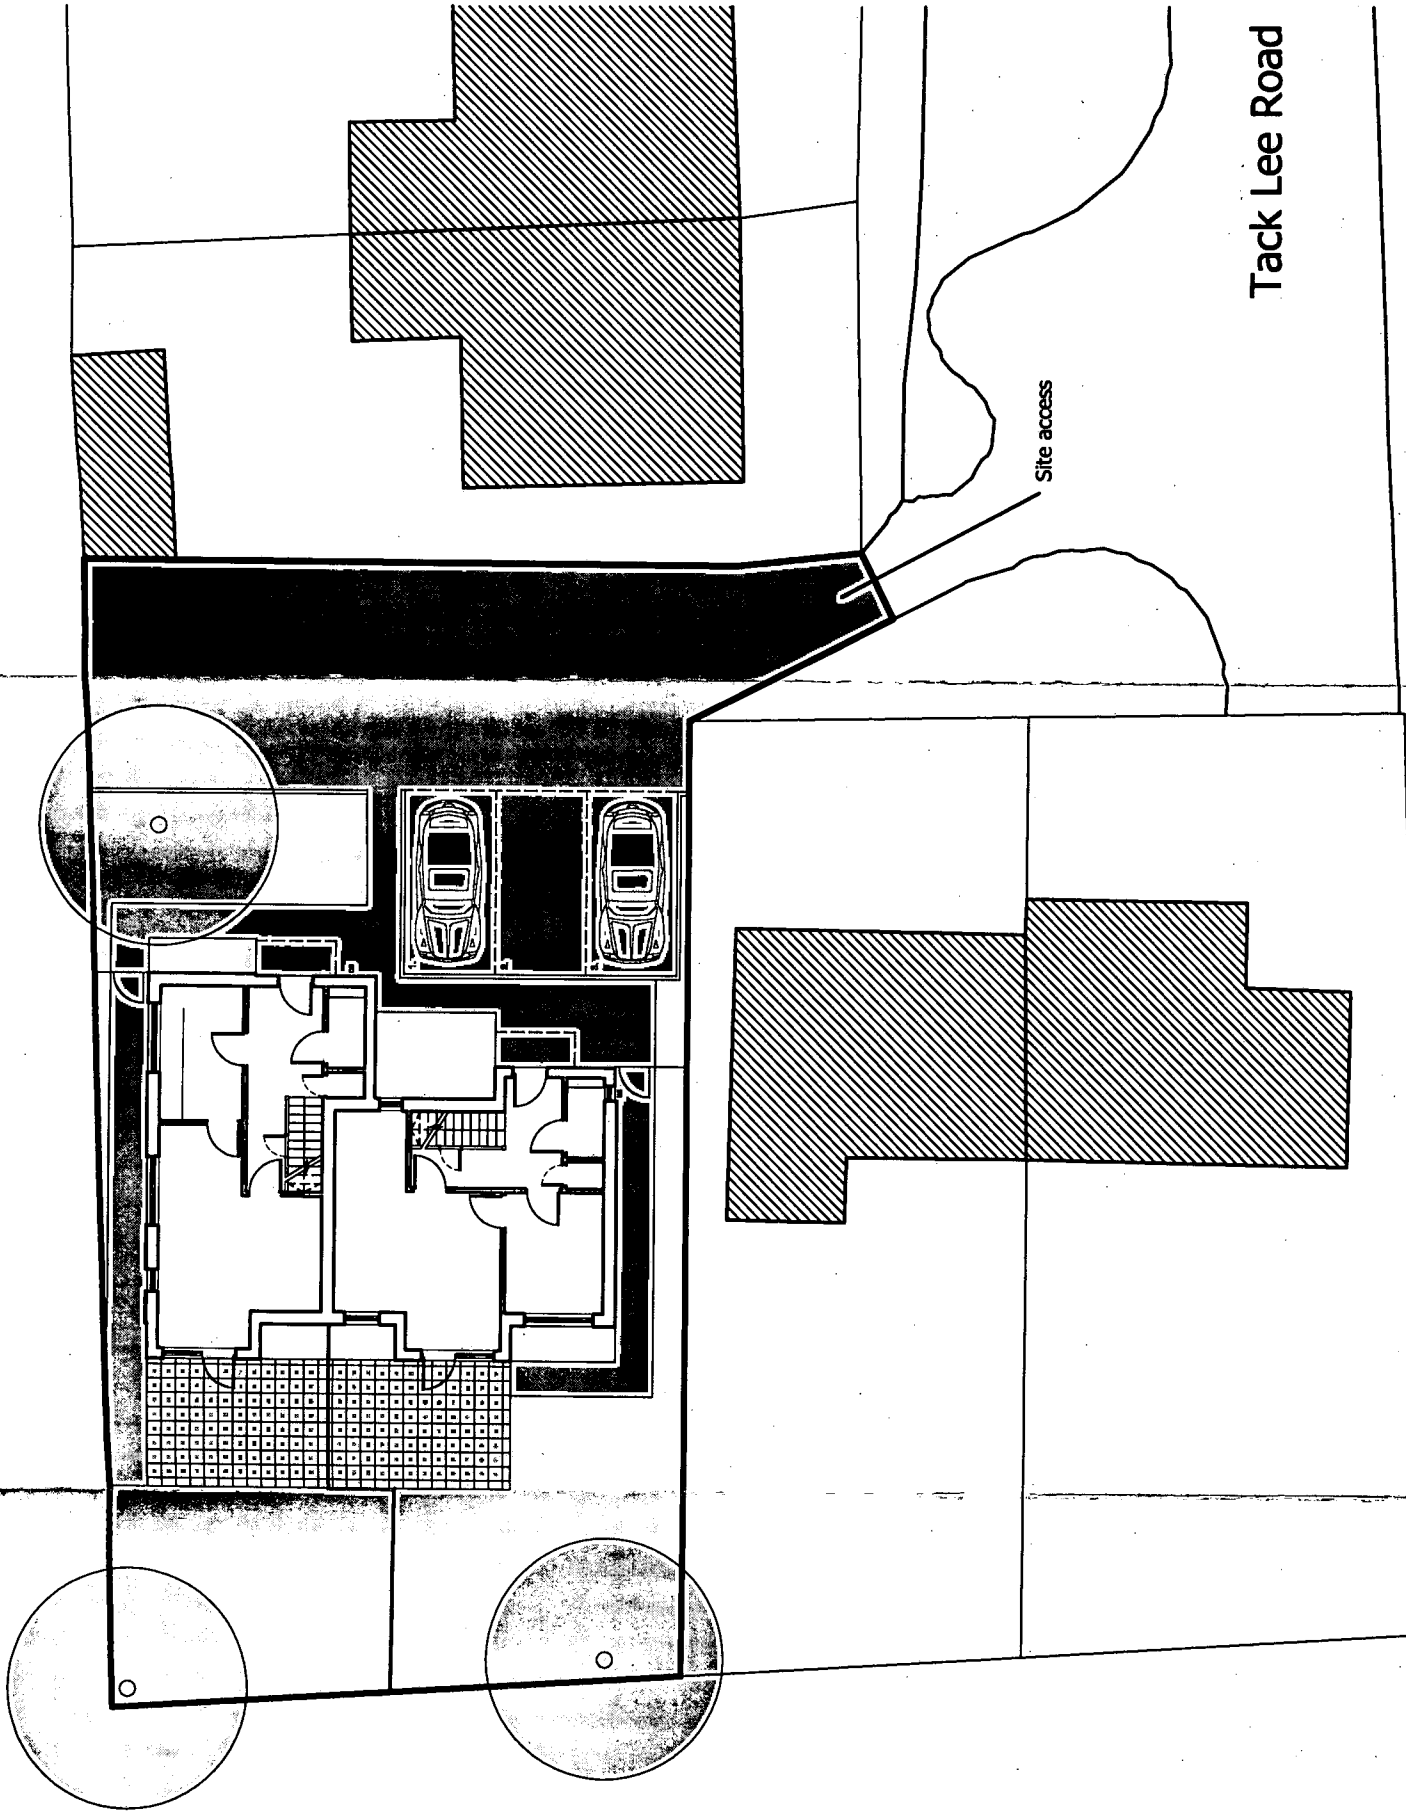

Site Plan
 1:200

Tack Lee Road

ARUN DISTRICT COUNCIL			
No.	14	65	07
Received			
30/7/07			

Planning Application

[06-100-PL-01]

Location + Site Plan
 for the development of land adjacent to 60
 Tack Lee Road

CHARTERED ARCHITECTS SURVEYORS PLANNERS
mH
 MILLER HUGHES
 associates ltd.
 OLD POST OFFICE NEW NORTH FALANT CHESTER
 WEST SUSSEX PO9 1EP
 Tel 01243 774748 Fax 01243 532316