


Tack Lee Road Yaptan Residential Development Proposals Plans

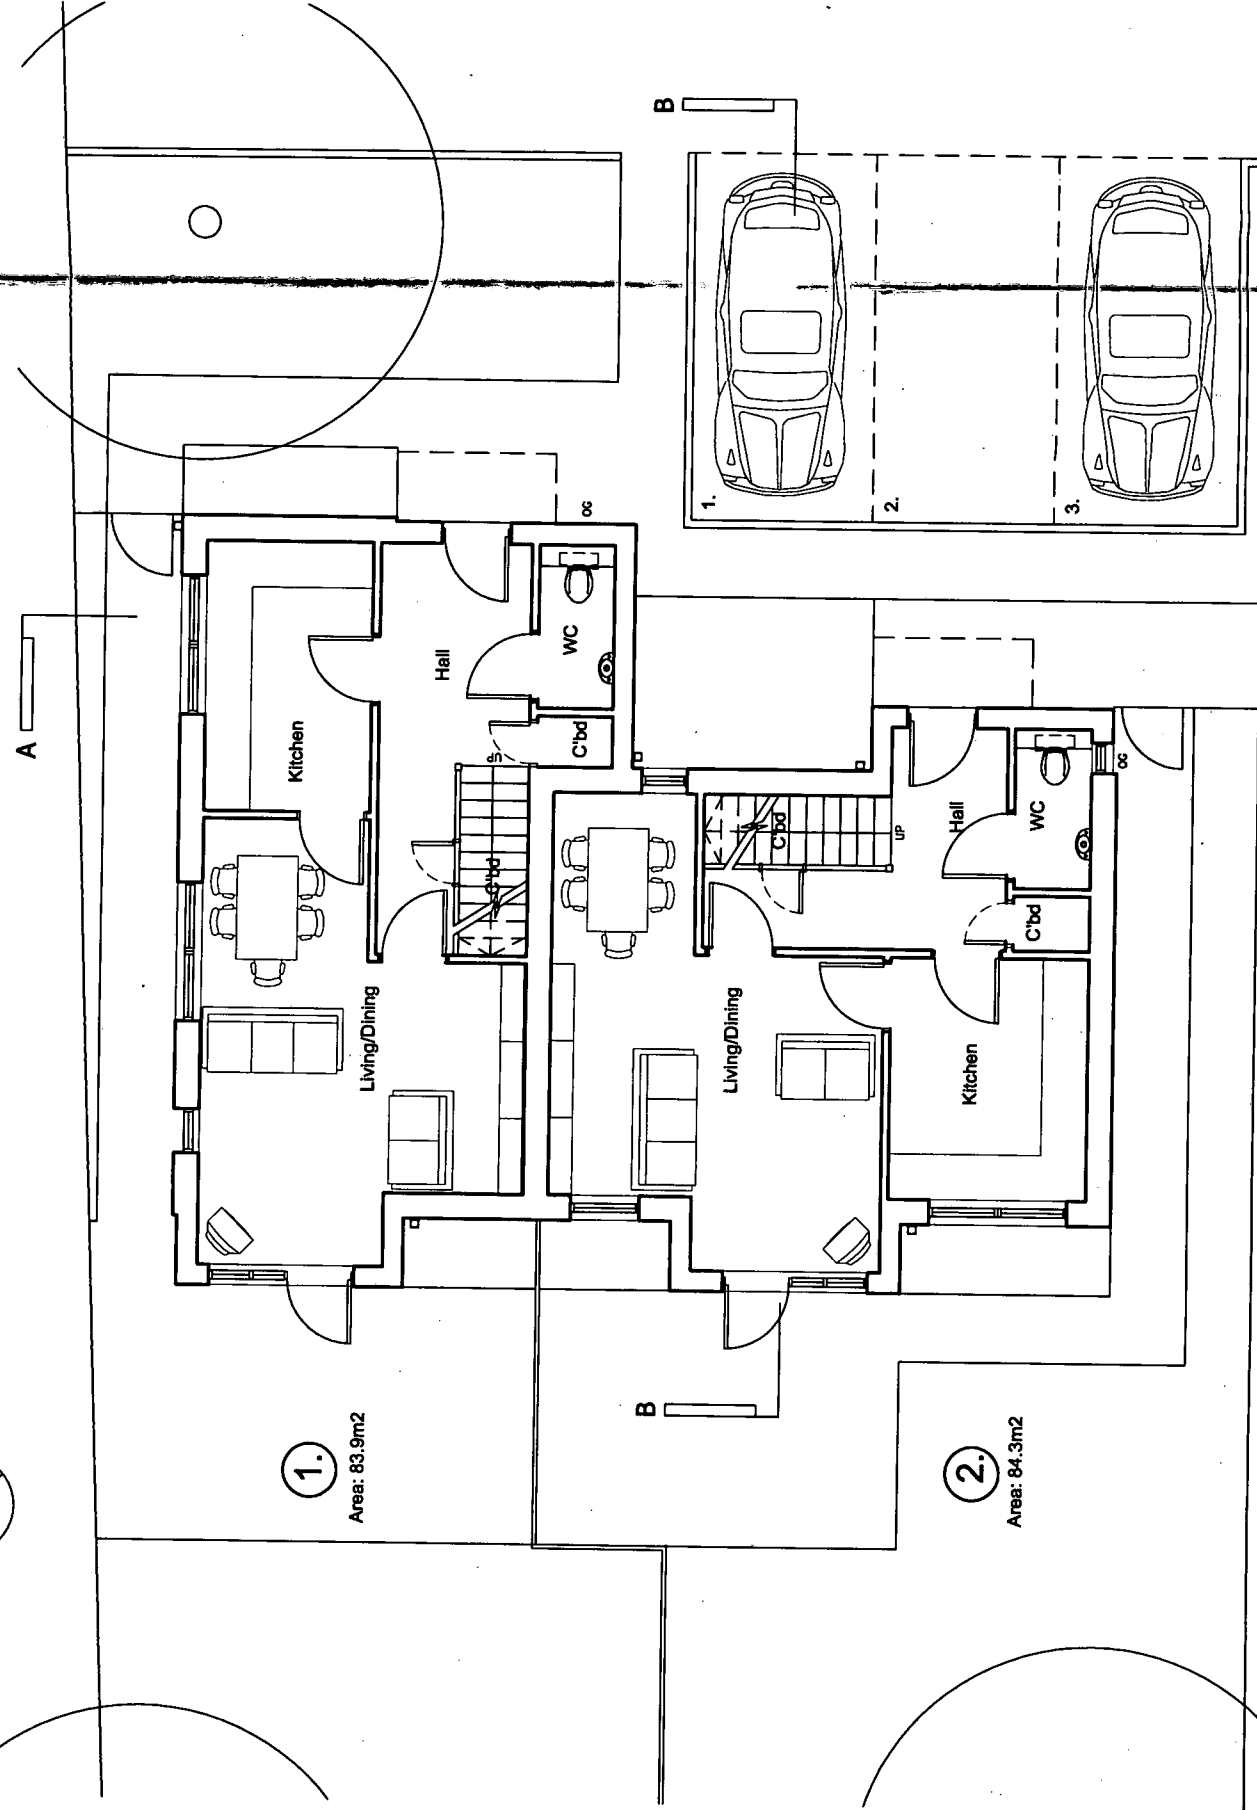


Ground Floor Plan



1.
Area: 83.9m²

2.
Area: 84.3m²

1st Floor Plan

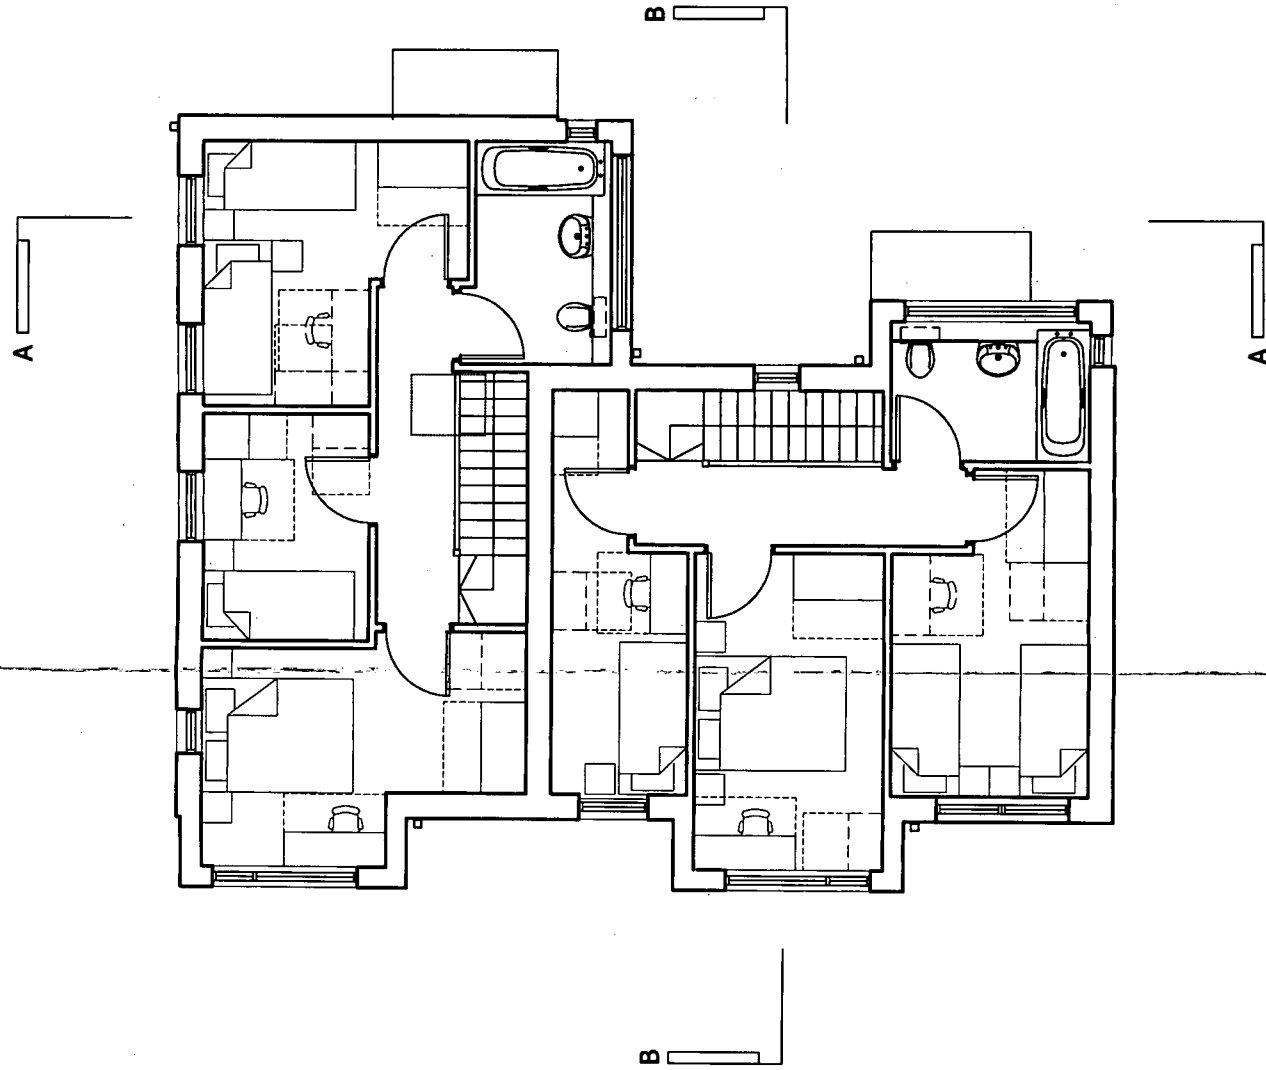

ARUN DISTRICT COUNCIL			
No.	7/65	07	
Received	30/7/07		

Planning Application

[08-100-PL-02]

Plans
for the development of land adjacent to 60
Tack Lee Road

Do not use except for planning purposes
Copyright Miller Hughes Associates Limited 2006

September 2006