



Tack Lee Road Yapton
Residential Development
Proposals
Elevations

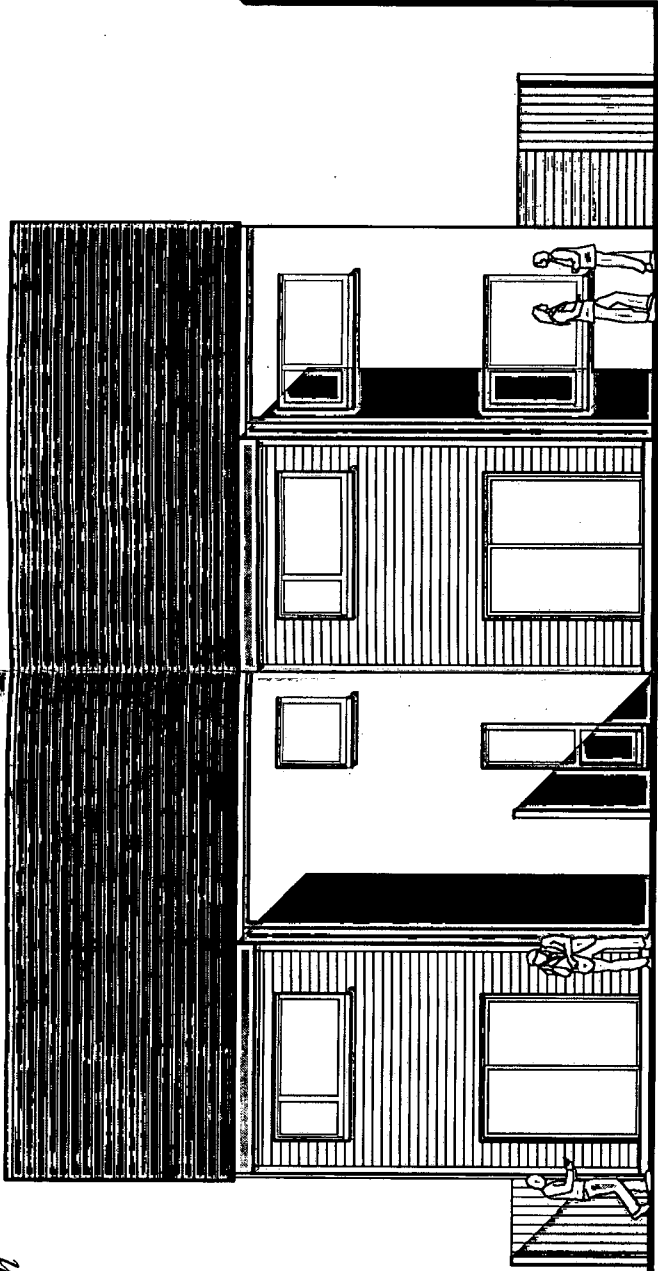

South West Elevation

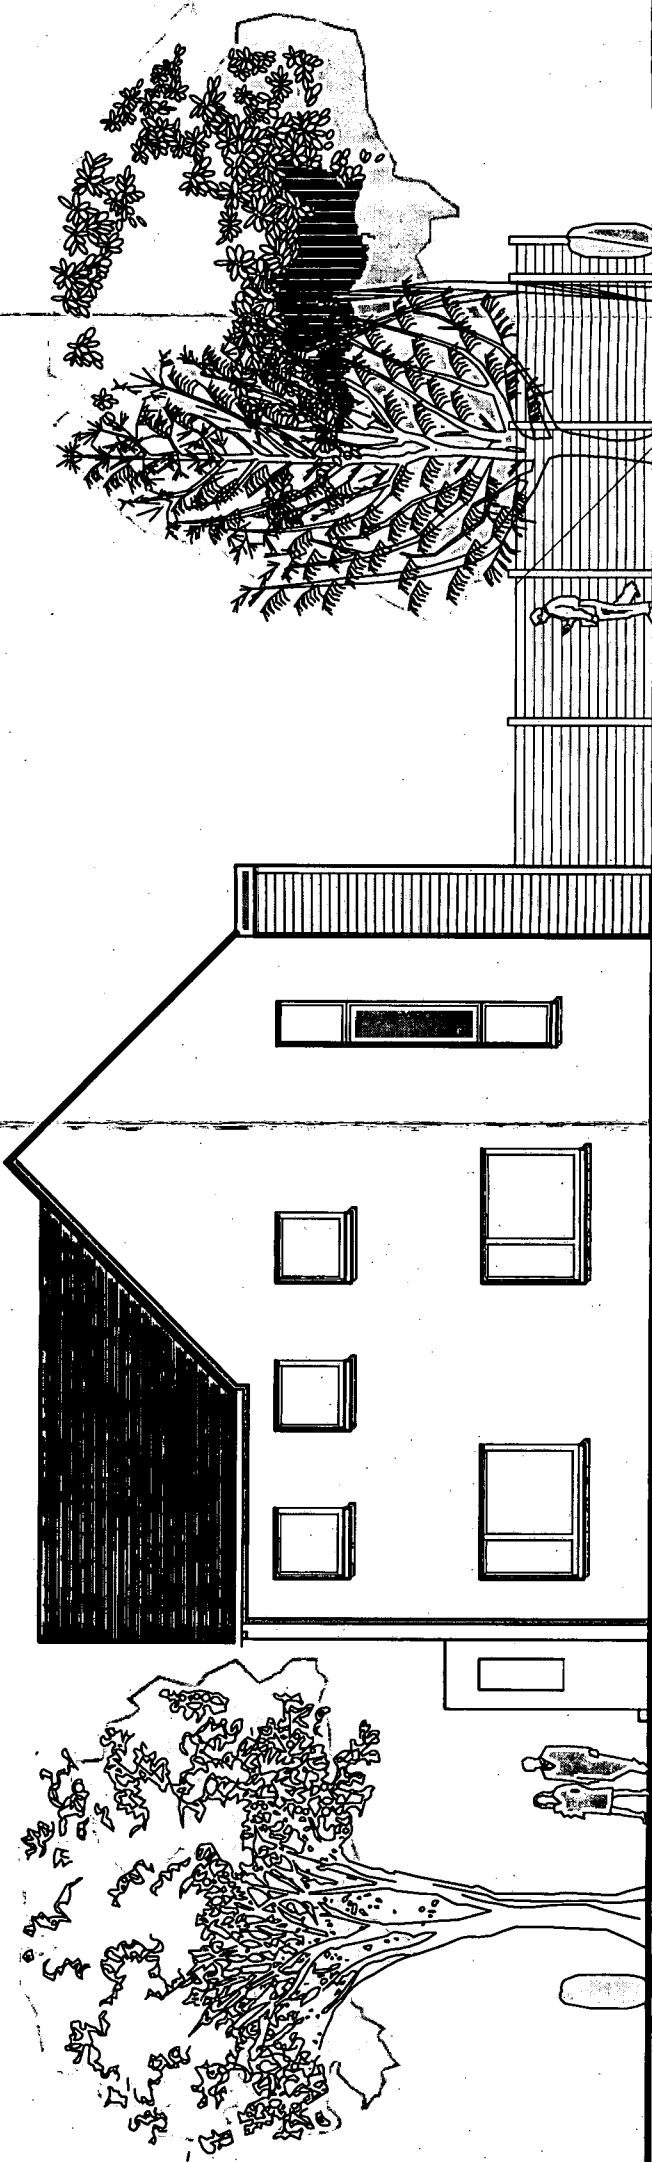

North West Elevation

Planning Application

[06-100-PL-04]

Elevations
for the development of land adjacent to 60
Tack Lee Road

Do not scale except for planning purposes
Copyright Miller Hughes Associates Limited 2006

September 2006


Servite Houses

ARUN DISTRICT COUNCIL			
No.	Y	65	07
Received	30/7/07		

CHARTERED ARCHITECTS SURVEYORS PLANNERS
mH
MILLER HUGHES
associates ltd.

OLD POST OFFICE NEW SOUTH FALANT CHICHESTER
WEST SUSSEX PO19 3EP
Tel 01243 771716 Fax 01243 532216