




Proposed Front (South East) Elevation at 1:100 scale

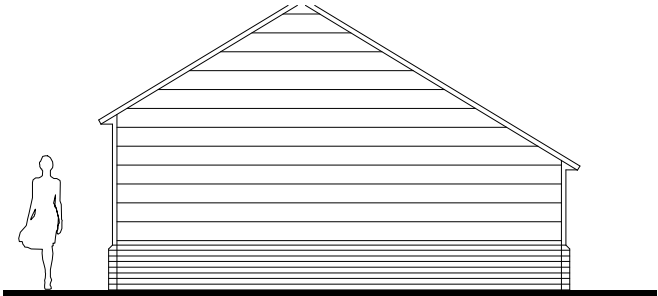


Proposed Side (North East) Elevation at 1:100 scale

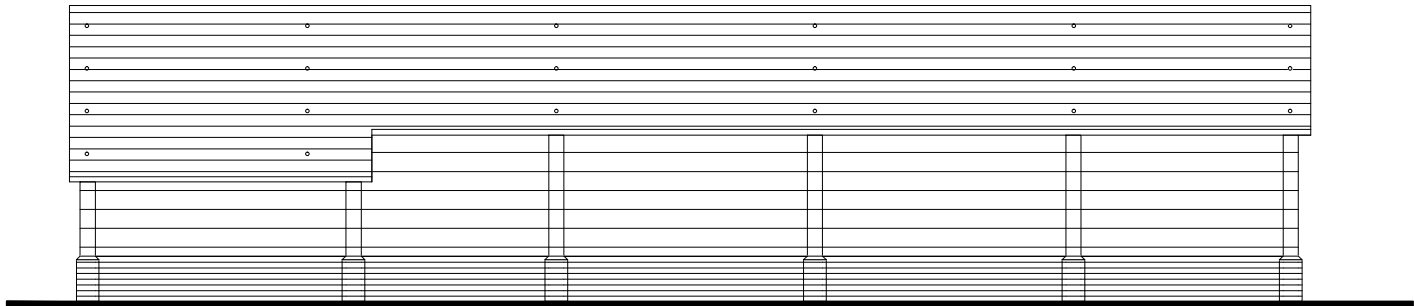

Proposed Rear (North West) Elevation at 1:100 scale

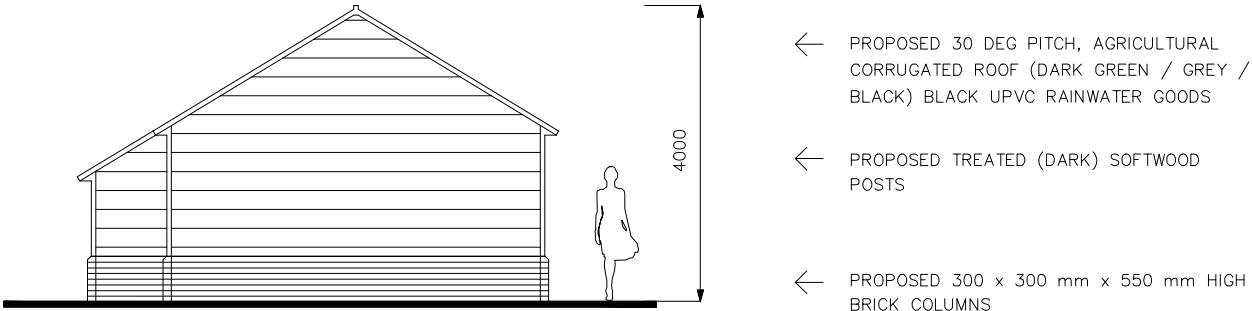

Proposed Side (South West) Elevation at 1:100 scale

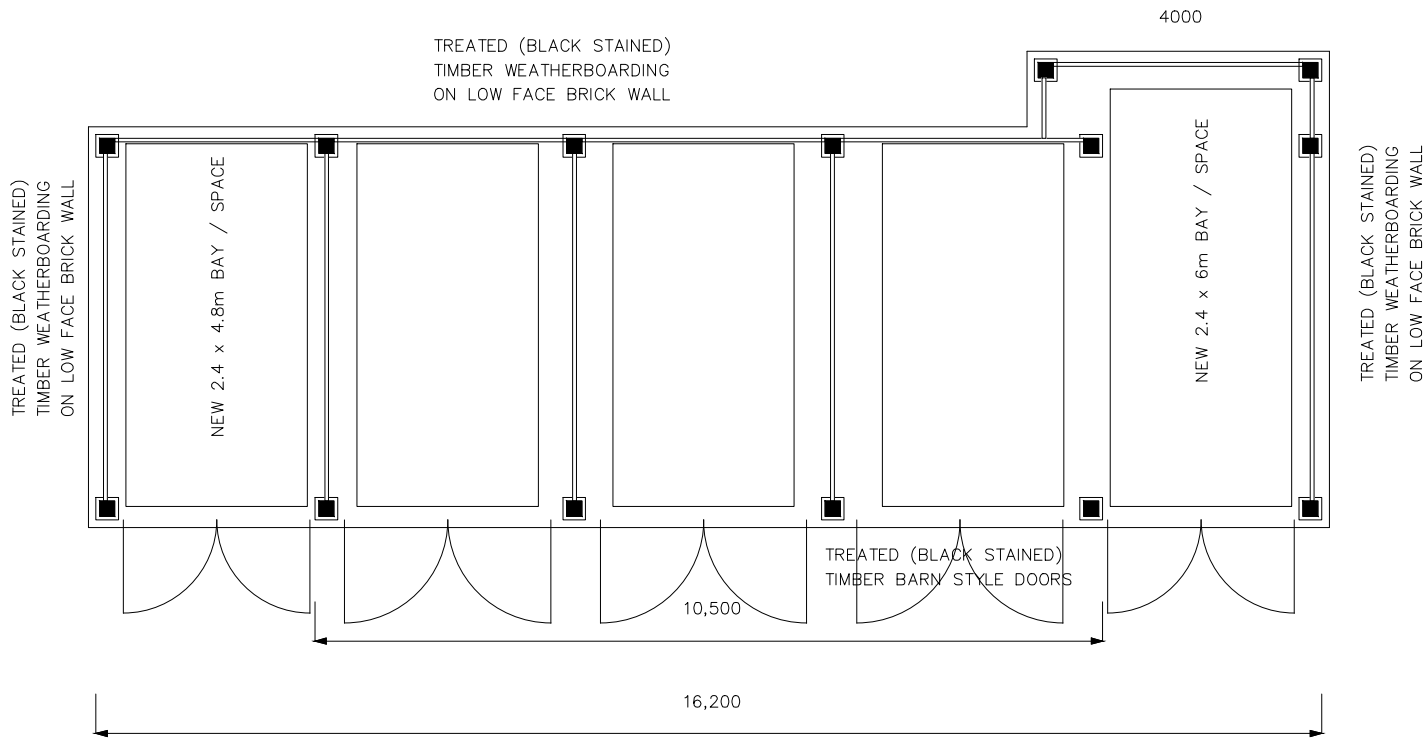

Proposed Ground Floor Plan at 1:100 scale



COVERED PARKING DOOR STAINED BLACK



CLIENT	Herongate Homes Ltd	DRAWING	BR 010 A Hobbs Court – Proposed Covered Parking	CORINTHIAN ARCHITECTURAL DESIGN 8 Davys Court, Funtington, Chichester, West Sussex. PO18 9LG
SITE	Hobbs Court Farm, Bilsham Road, Yapton, West Sussex	REVISION	14 07 15	