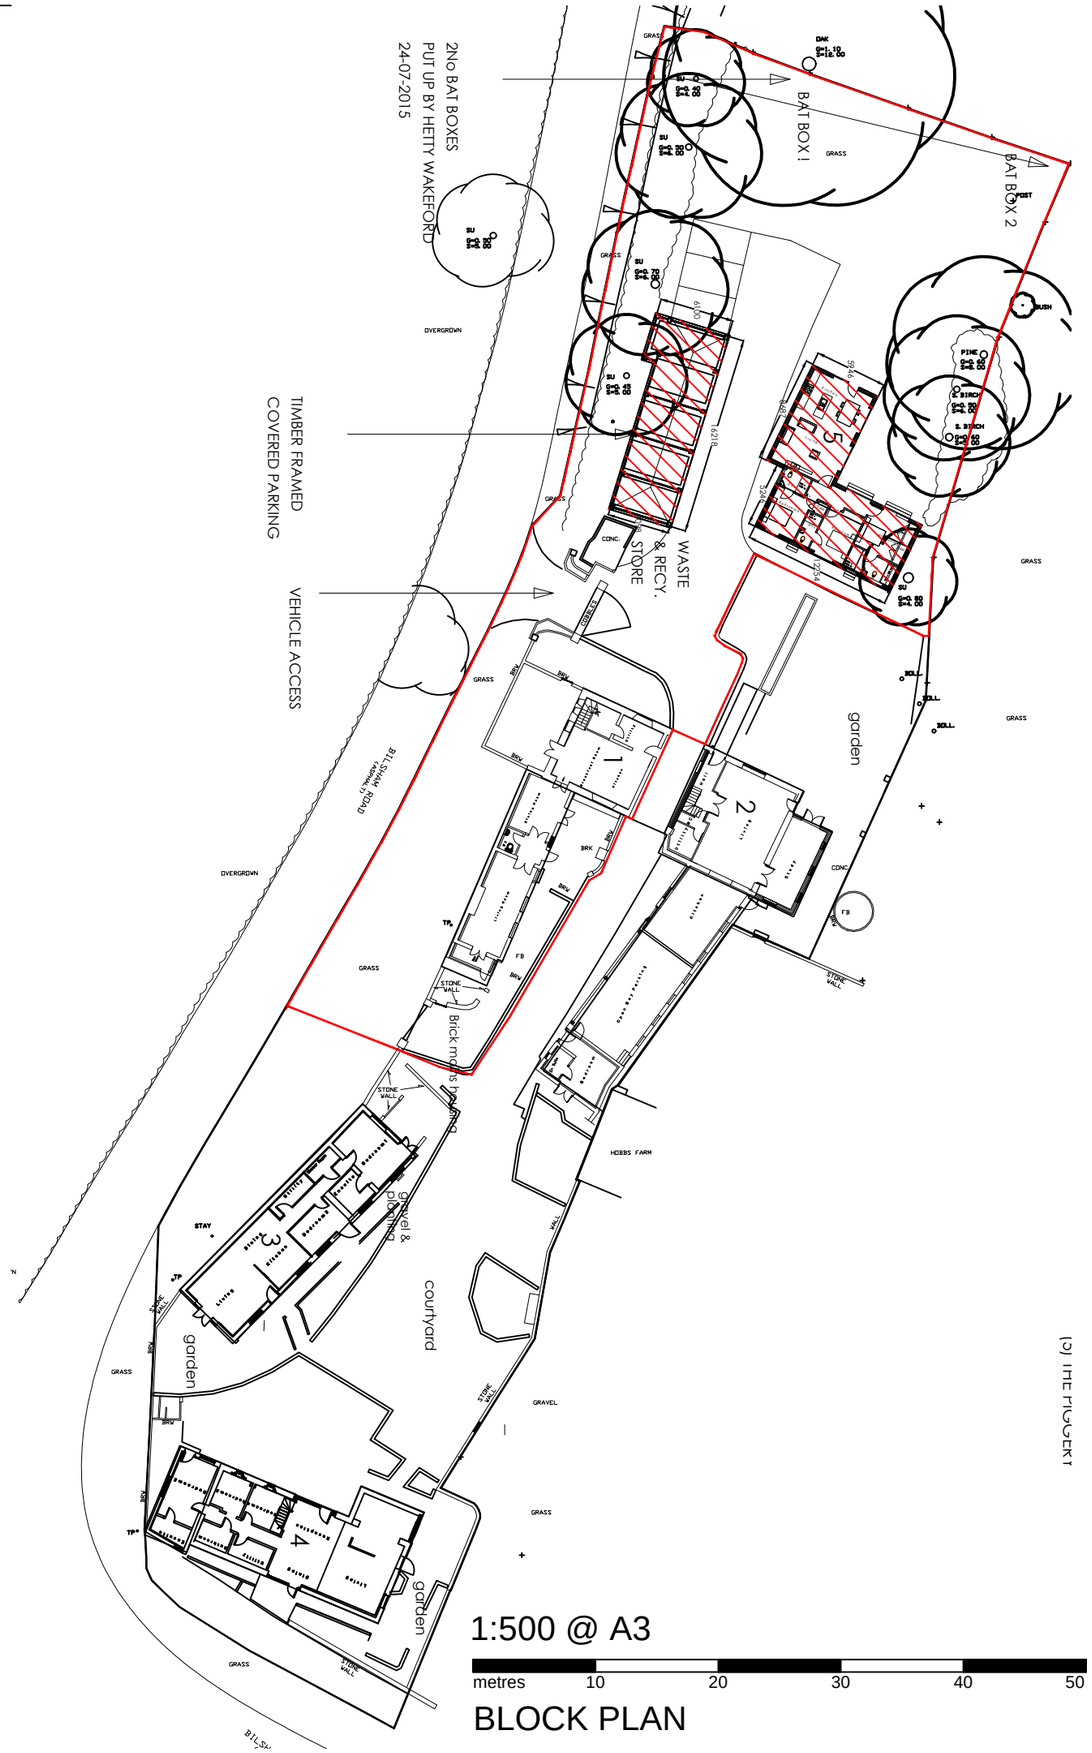

1:500 @ A3

metres 10 20 30 40 50

BLOCK PLAN

Ordnance Survey®
Mapping and Data Centre

N

0 20 m

Scale: 1:1250

NOTE
THIS DRAWING MAY BE SCALED FOR PLANNING PURPOSES ONLY.

ALL DIMENSIONS TO BE CHECKED ON SITE PRIOR TO COMMENCEMENT OF WORK. ALL DIMENSIONS RELATING TO SUB-CONTRACTORS OR SUPPLIERS WORK MUST BE CHECKED AND AGREED BETWEEN THE GENERAL CONTRACTOR, THE SUB-CONTRACTOR(S) AND / OR SUPPLIER(S). ALL DIMENSIONS ARE IN MILLIMETRES. ALL WORKS OR MATERIALS INDICATED ON THE DRAWING ARE TO BE TO THE LATEST BRITISH STANDARDS AND ARE TO BE CARRIED OUT IN ACCORDANCE WITH THE RELEVANT CODES OF PRACTICE OR RECOGNISED TRADE ASSOCIATION RECOMMENDATIONS AND PUBLICATIONS.
THIS DRAWING TO BE READ IN CONJUNCTION WITH ALL RELEVANT DRAWINGS AND SPECIFICATIONS OF OTHER CONSULTANTS.

ANY DISCREPANCIES TO BE BROUGHT TO THE ATTENTION OF PDK ARCHITECTURE AND SURVEYING . IF IN DOUBT ASK.

© THIS DRAWING IS THE COPYRIGHT OF PDK ARCHITECTURE AND SURVEYING.

UK MAP CENTRE

APPR DATE STATUS

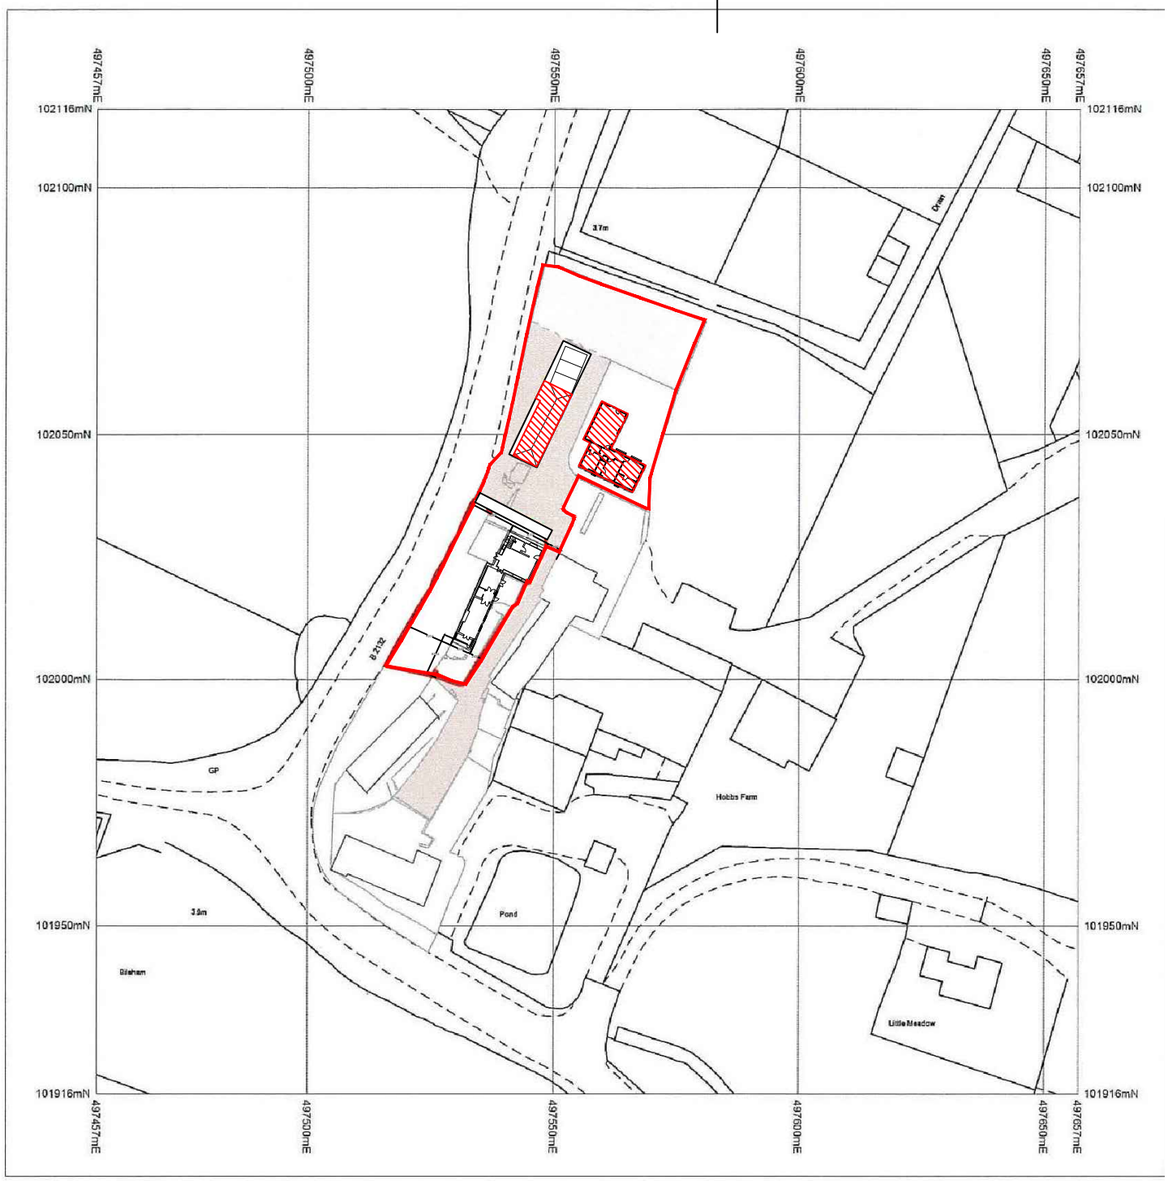

© Crown Copyright and database rights 2011 Ordnance Survey 100048957. The representation of road, track or path is no evidence of a boundary or right of way. The representation of features as lines is no evidence of a property boundary.

Supplied by: www.ukmapcentre.com
Serial Number: 3068
Centre Coordinates: 497557,102016

1:1250 @ A3

metres 20 40 60 80 100 120

LOCATION PLAN

REV	DATE	AMENDMENT	BY
B	24-09-15	Minor amendment	pjc
A	27-08-15	Hatch added to block plan Bat Boxes added	pjc

PROJECT
PLOT 5 AND PARKING
HOBBS COURT
YAPTON

DRAWING
SITE LOCATION
AND BLOCK PLAN

Date: July 2015	Drawn By: PJC
Scale: 1:1250 / 500 @A3	Iss. App. By: DKC
Drawing No: 509 B	File Location: 0060

Chartered Institute of Architectural Technologists
Registered Practice

29 Breach Avenue,
Southbourne,
Emsworth,
Hampshire. PO10 8NB
T: 01243 697164
M: 07879471666
www.pdkconsulting.co.uk

PDK Architecture and Surveying

ARUN DISTRICT COUNCIL Y/65/15/PL