


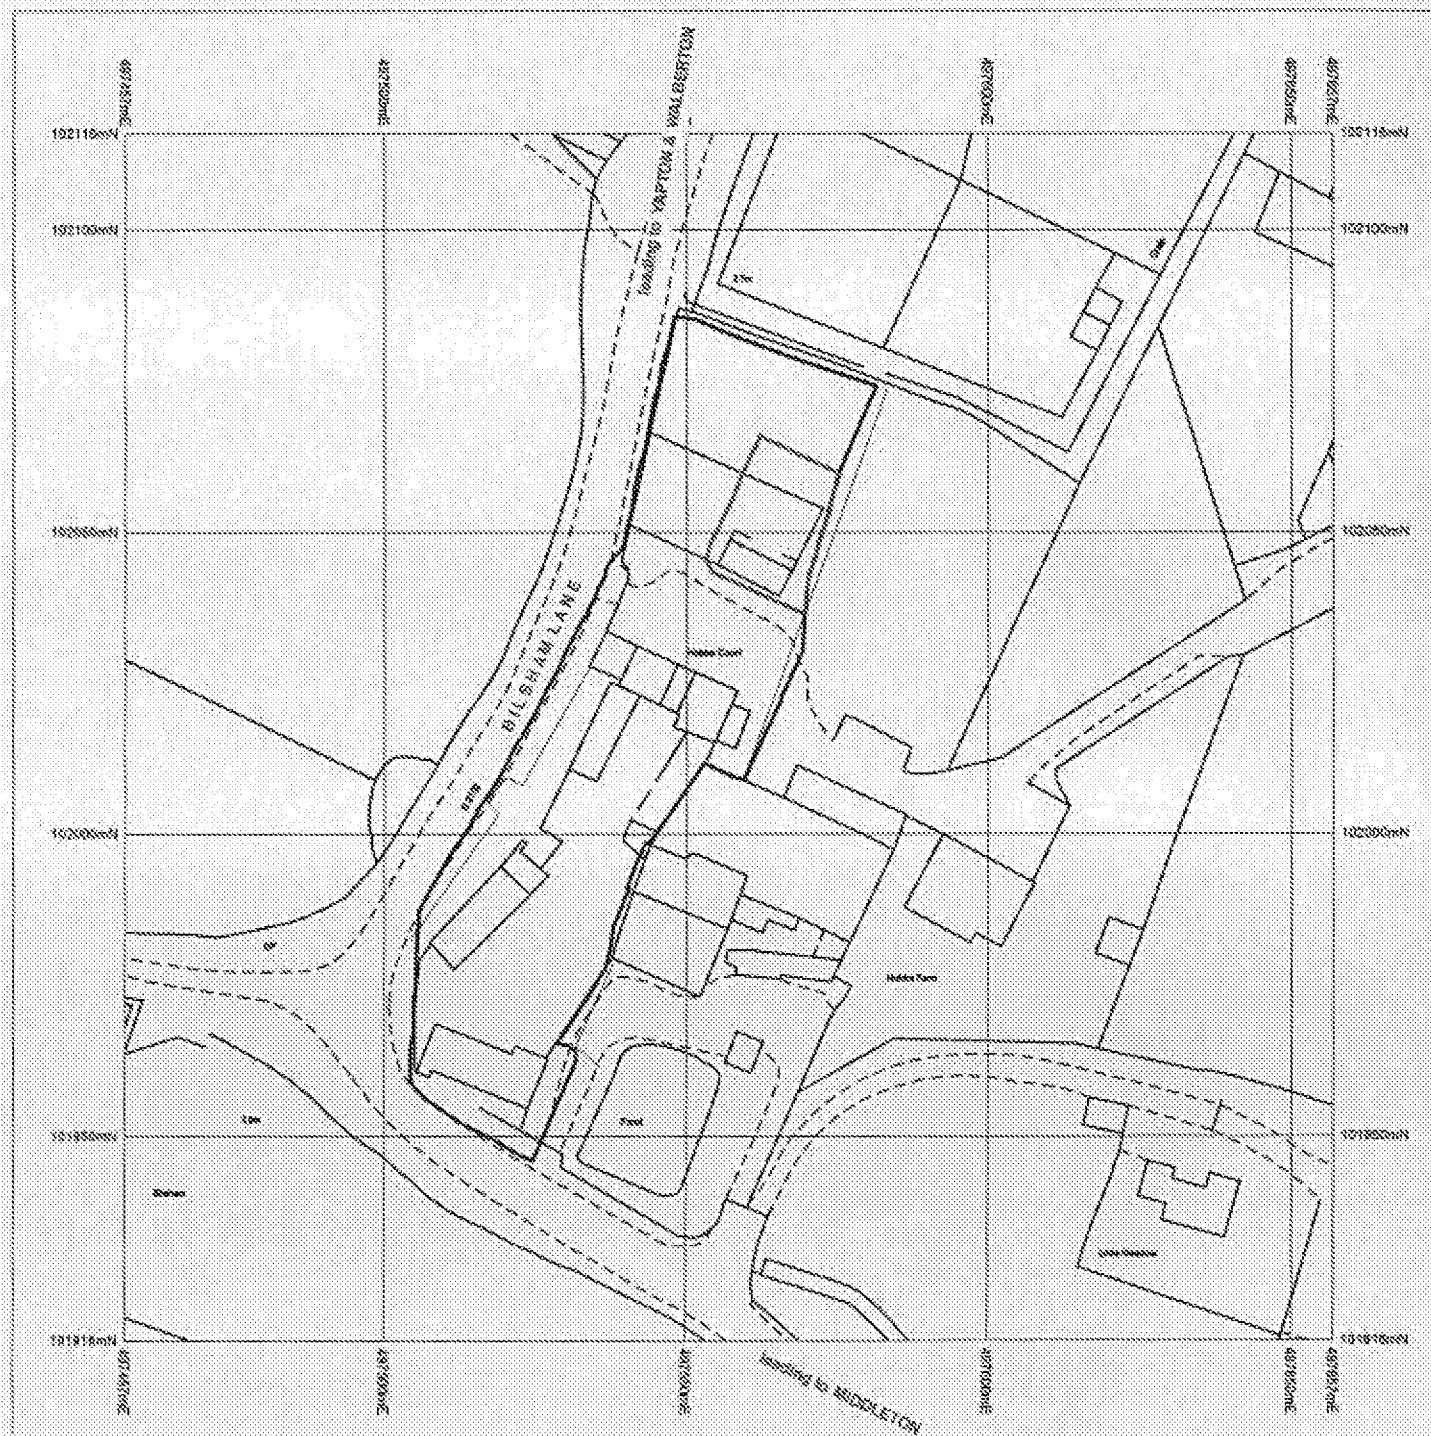


© Crown Copyright and database rights 2011 Ordnance Survey 100048957. The representation of road, track or path is no evidence of a boundary or right of way. The representation of features as lines is no evidence of a property boundary.

Supplied by: www.ukmapcentre.com
Serial Number: 2065
Centre Coordinates: 497557,102016

Location Plan at 1:1250 scale

SUBSTITUTION
11.6.14

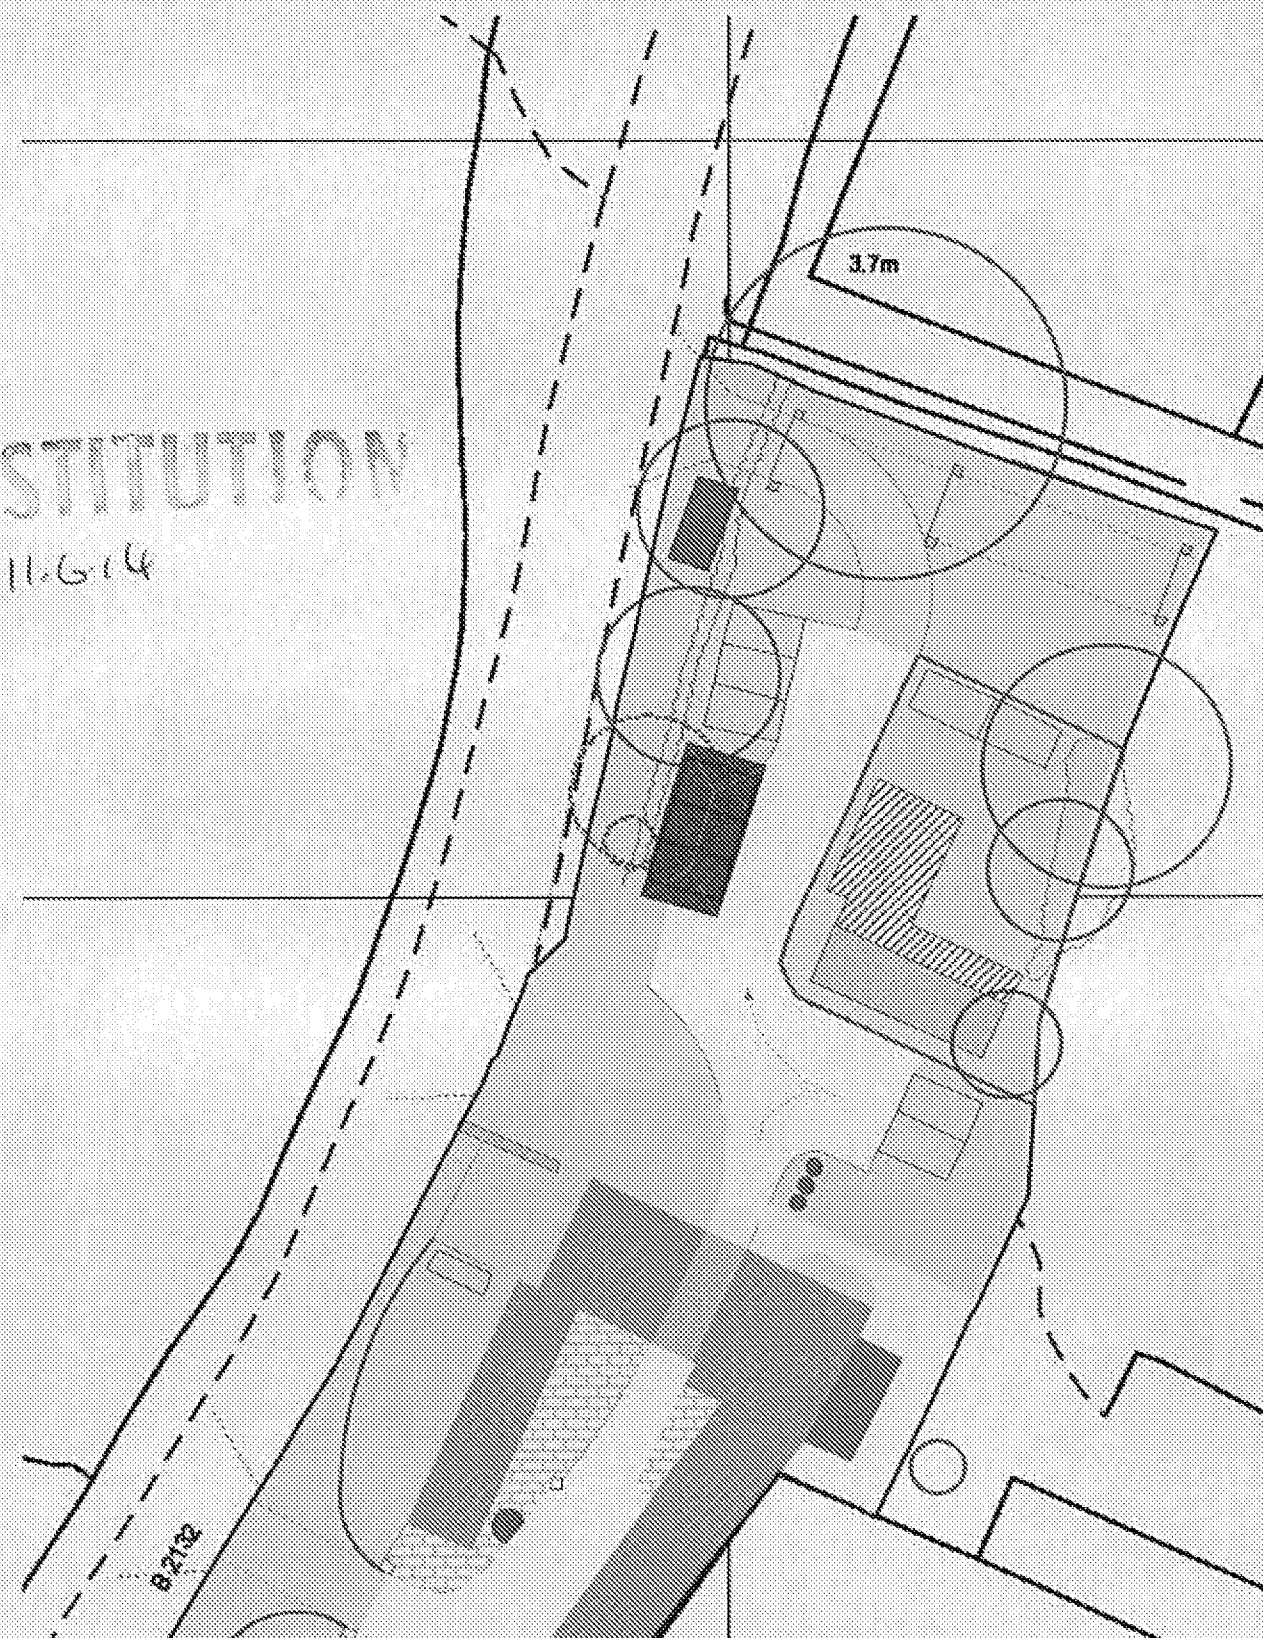

0m 5m 10m 15m
SCALE BAR @ 1:500

Site Plan at 1:500 scale

