


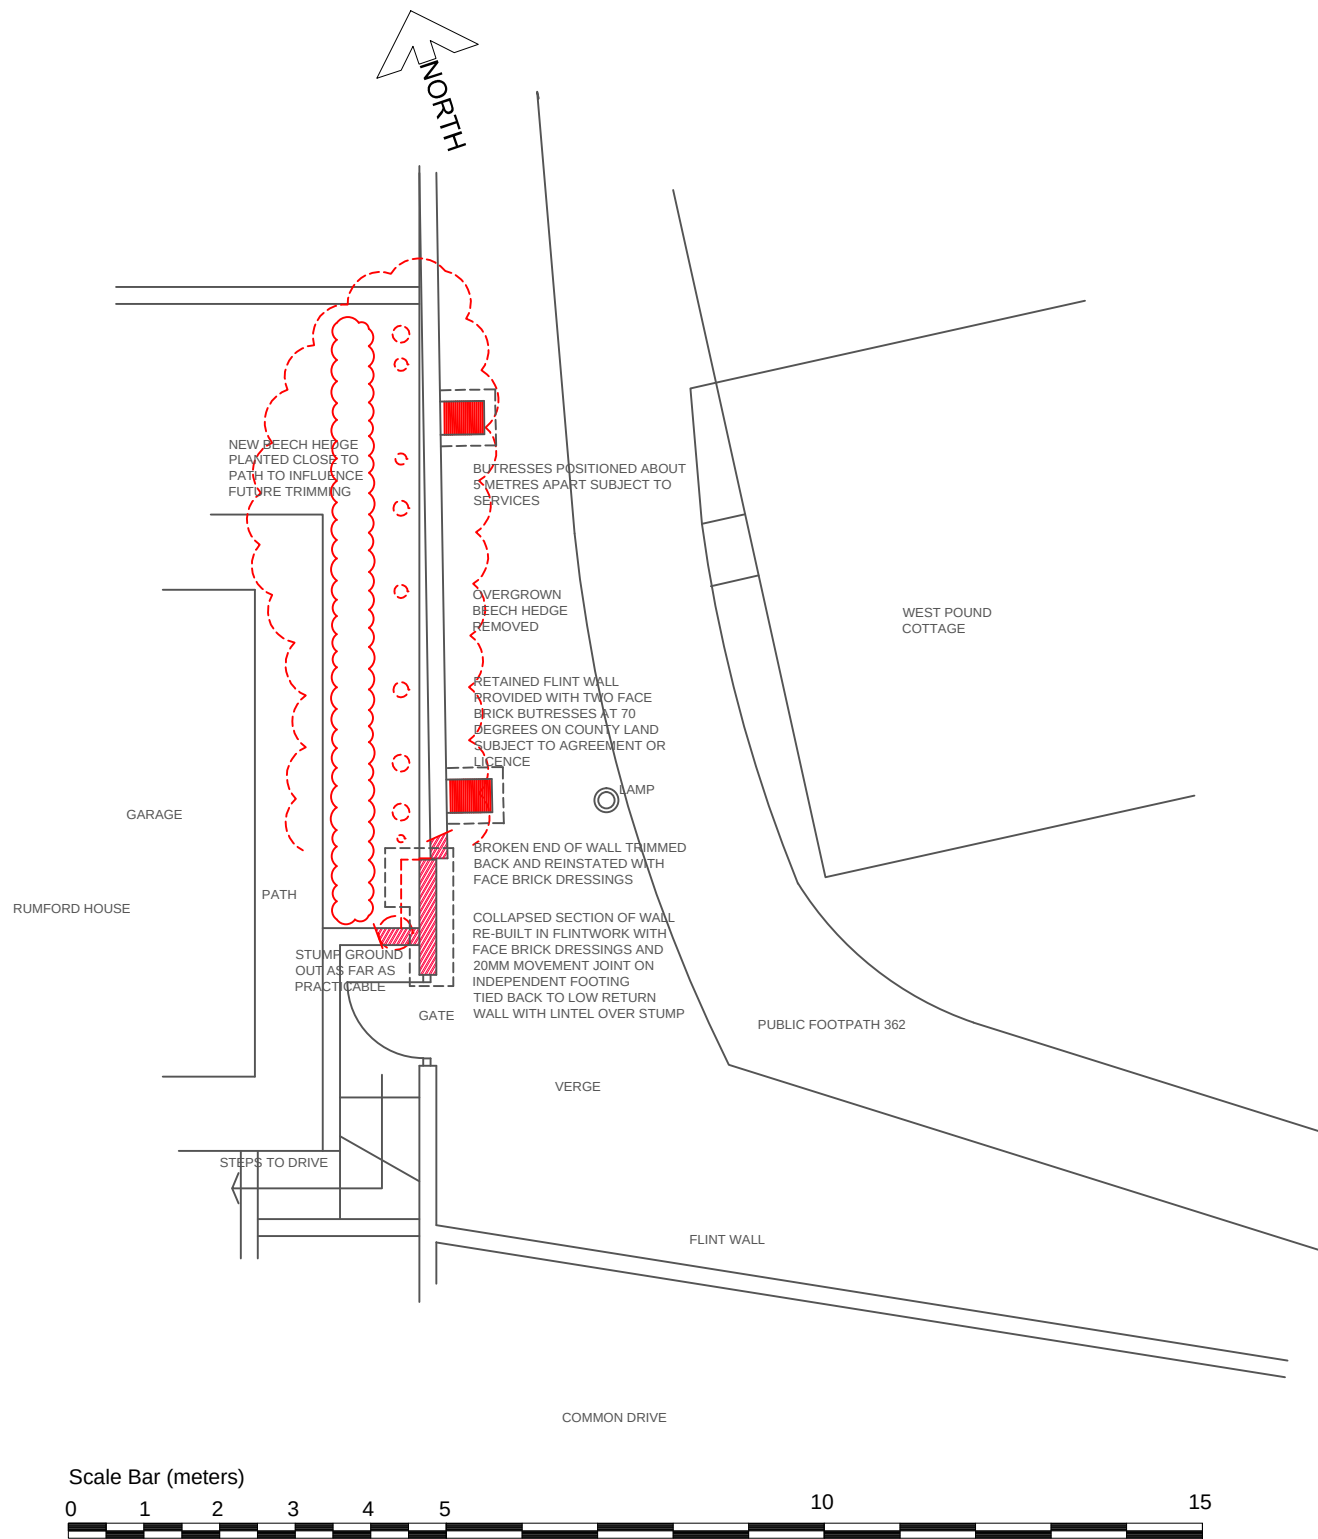

PLAN 1:100

Flint wall repair Proposed Plan and section

October 2017 As shown
CAD file name: Flint wall.dwg

