


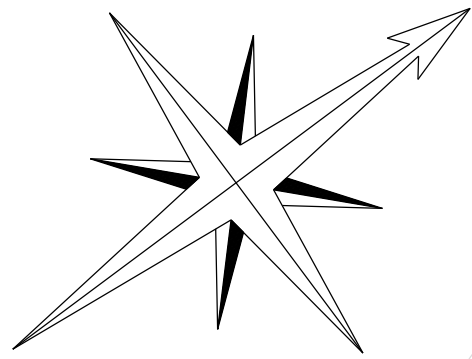

BILSHAM ROAD


EXISTING BUS SHELTER & TIMING INFORMATION BOARD TO BE REPOSITIONED

NEW LOCATION OF BUS STOP

2.4x56m Vision Splay

2.4x56m Vision Splay

2.4x56m Vision Splay

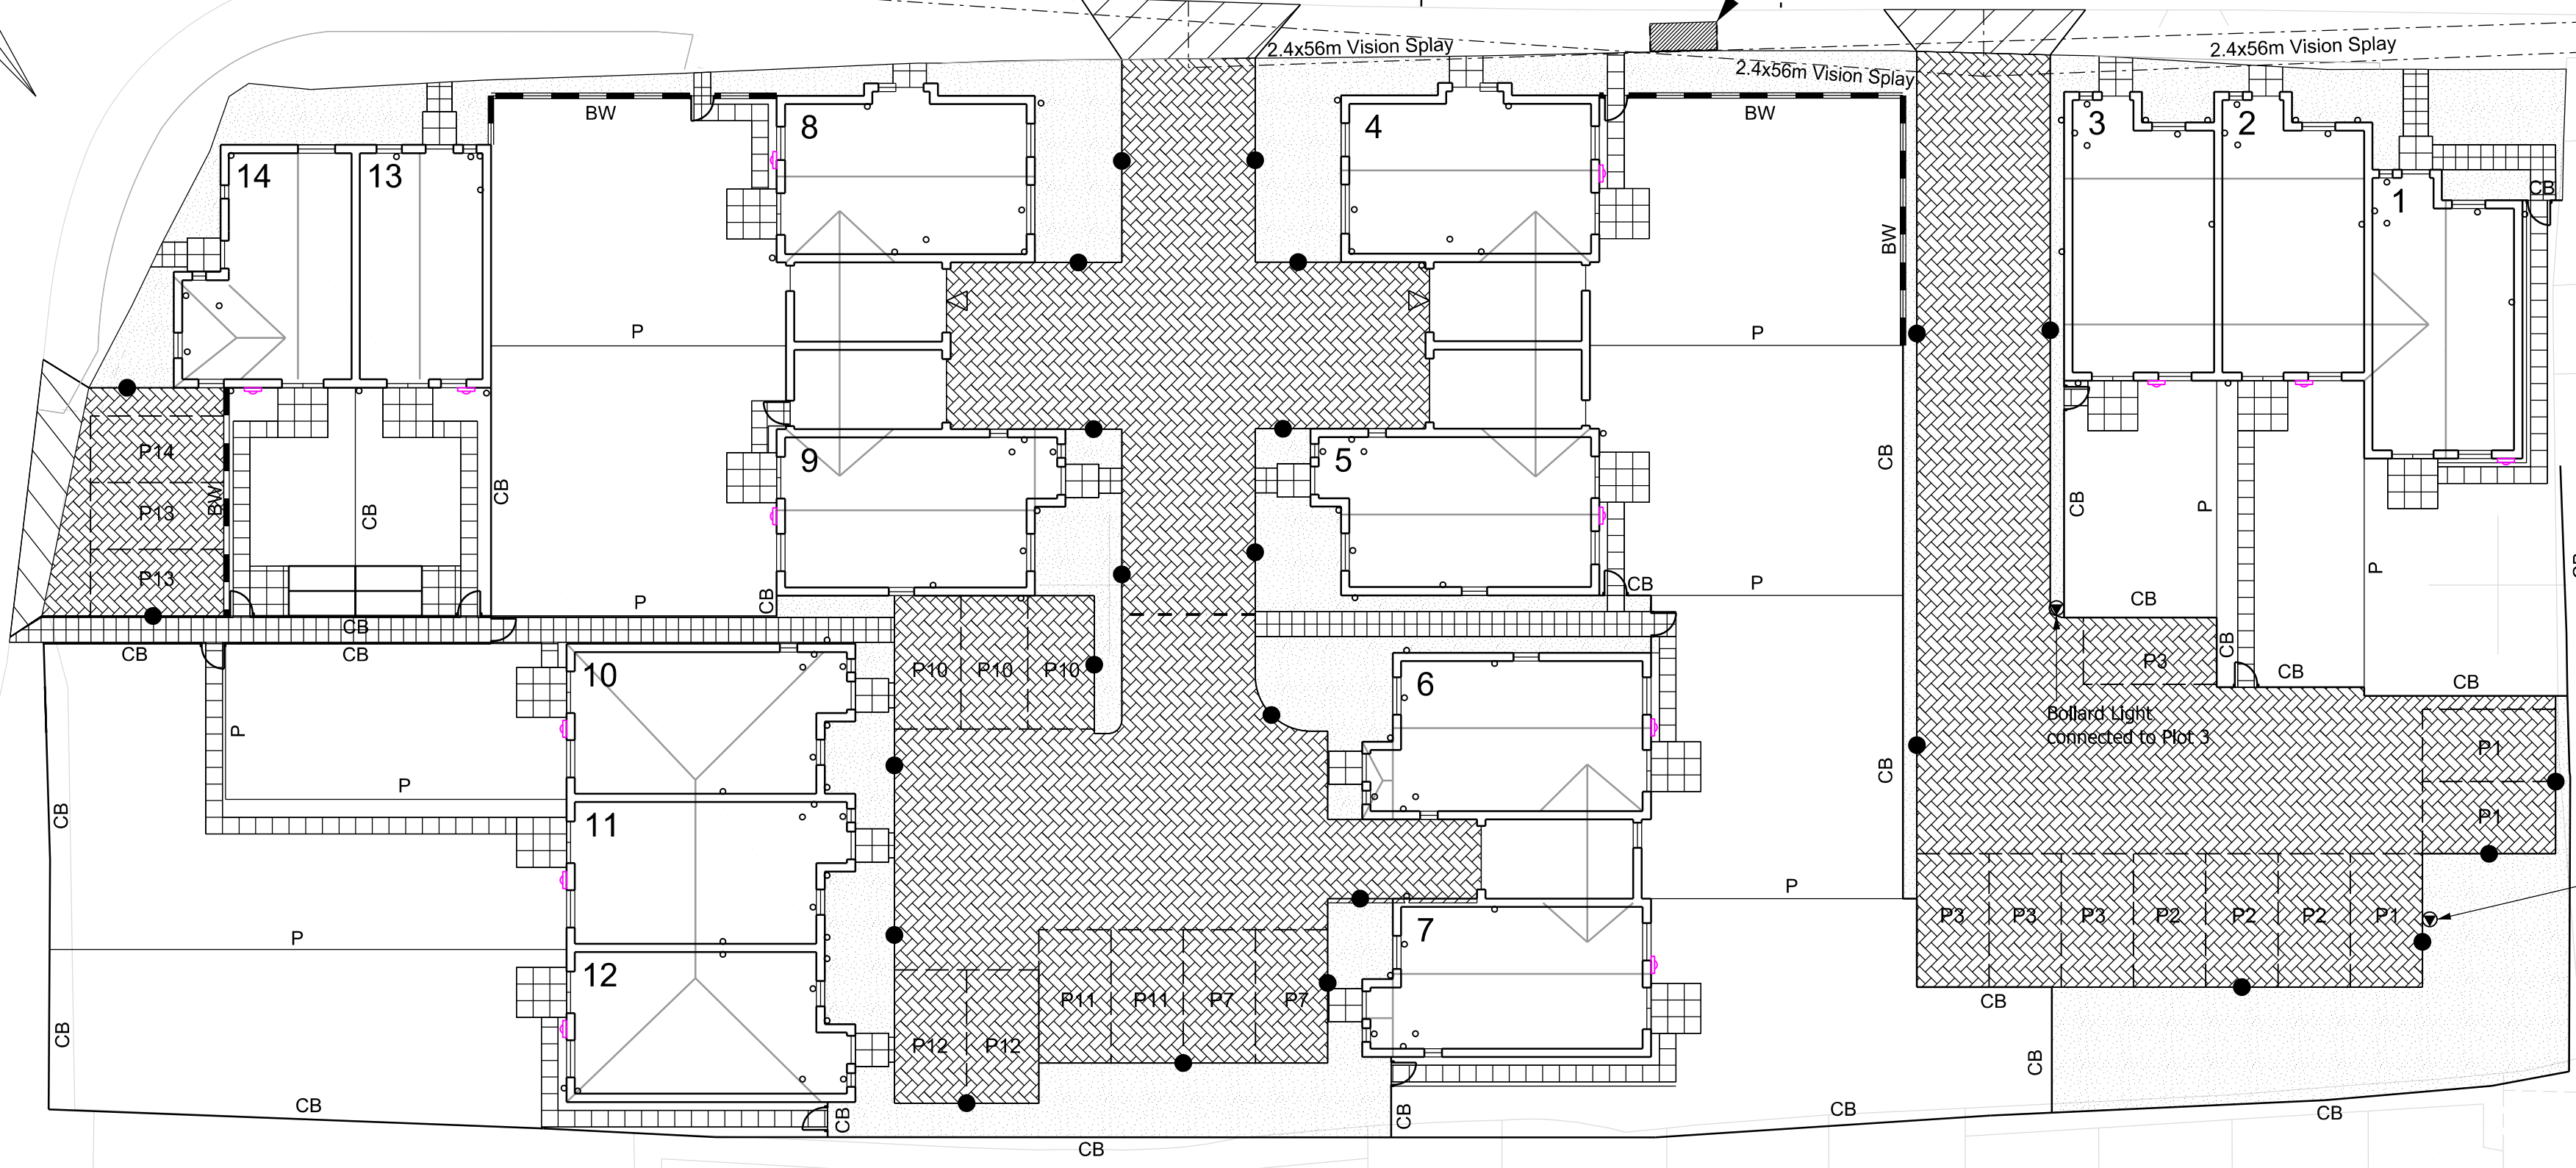

KEY

- PERMEABLE BLOCK PAVING
- VERGE
- P 1.8 HIGH PANEL DIVISION FENCE
- CB 1.8m HIGH CLOSE BOARDED FENCE
- BW 1.8m HIGH BRICK WALL
- 1.8m x 1.8m REAR PATIO & 600mm PATH
- 900mm WIDE FRONT PATH MADE WITH 450 x 450mm SLABS

- REAR GARDEN LOCKABLE GATE
- 25mm UPSTAND EDGING (SEE DRAWING NO. 17066-2003 FOR DETAILS)
- BLOCK STRETCHER COURSE TO DEMARCAT E MAXIMUM (20m) FIRE TENDER REVERSE DISTANCE
- 2.4m x 1.8m Sheds
- BOLLARD LIGHT
- LIGHT
- ABUS WA50 WALL ANCHOR

NOTES

- CONTRACTORS MUST CHECK ALL DIMENSIONS ON SITE. ONLY FIGURED DIMENSIONS ARE TO BE WORKED FROM. DISCREPANCIES MUST BE REPORTED TO THE ARCHITECT OR ENGINEER BEFORE PROCEEDING. © THIS DRAWING IS COPYRIGHT
- REPRODUCED FROM OS SITEMAP ® BY PERMISSION OF ORDNANCE SURVEY® ON BEHALF OF THE CONTROLLER OF HER MAJESTY'S STATIONERY OFFICE. © CROWN COPYRIGHT 2008. ALL RIGHTS RESERVED. LICENCE NUMBER 100007126.

REV D	CYCLE WALL ANCHOR ADDED TO REAR OF EACH PROPERTY & KEY	JD	CSB	12-08-15
REV C	REPOSITIONED BUS STOP, SHELTER & VISION SPLAYS ADDED	TWB	CSB	31-07-14
REV B	PANEL FENCING, BOLLARD LIGHT & GARAGE LIGHTS ADDED, FOOTPATHS & GATES ADJUSTED	TWB	CSB	28-07-14
REV A	SHEDS ADDED AND PATH EXTENDED ON PLOTS 13 & 14	CG	CSB	17-06-14
REVISION	DESCRIPTION	DRAWN	CHECKED	DATE
PRELIMINARY	INFORMATION	TENDER	CONSTRUCTION	AS BUILT



WOODS HARDWICK
ARCHITECTS, ENGINEERS AND DEVELOPMENT CONSULTANTS

15-17 GOLDINGTON ROAD
BEDFORD
MK40 3NH
UNITED KINGDOM
T. +44 (0)1234 268862
F. +44 (0)1234 353034
MAIL@WOODSHARDWICK.COM
WWW.WOODSHARDWICK.COM

TITLE **BILSHAM ROAD
YAPTON**

DETAILS **EXTERNAL WORKS**

SCALE: 1:200 @ A2 DATE: OCT 2013 DRAWN:SJT CHK: CSB

Please consider the environment before printing this drawing

17066-2001 D