
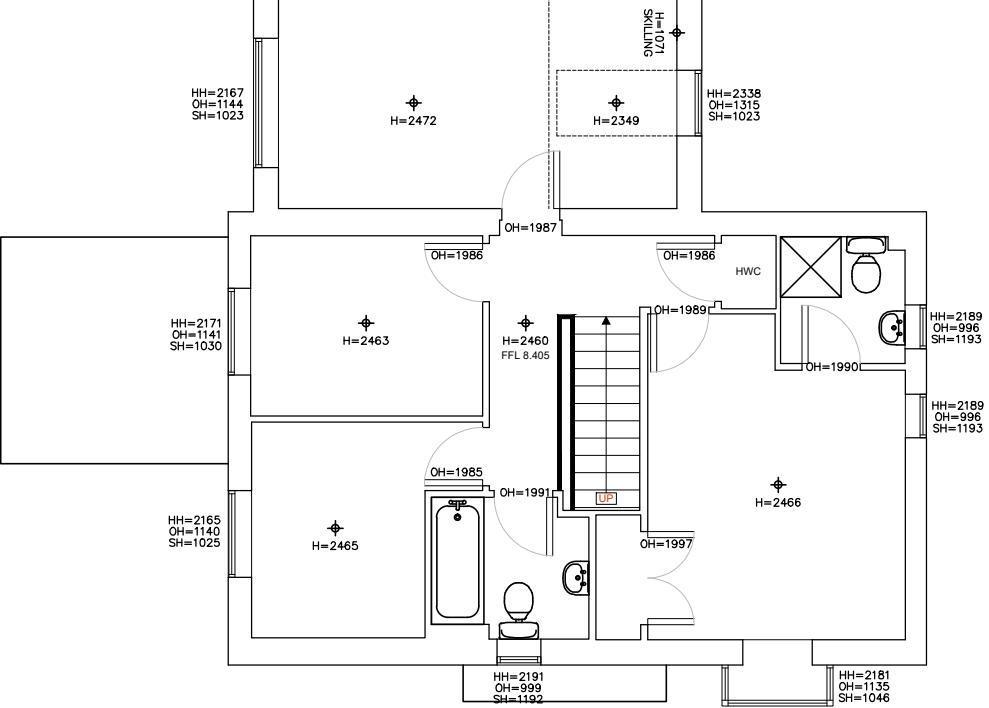
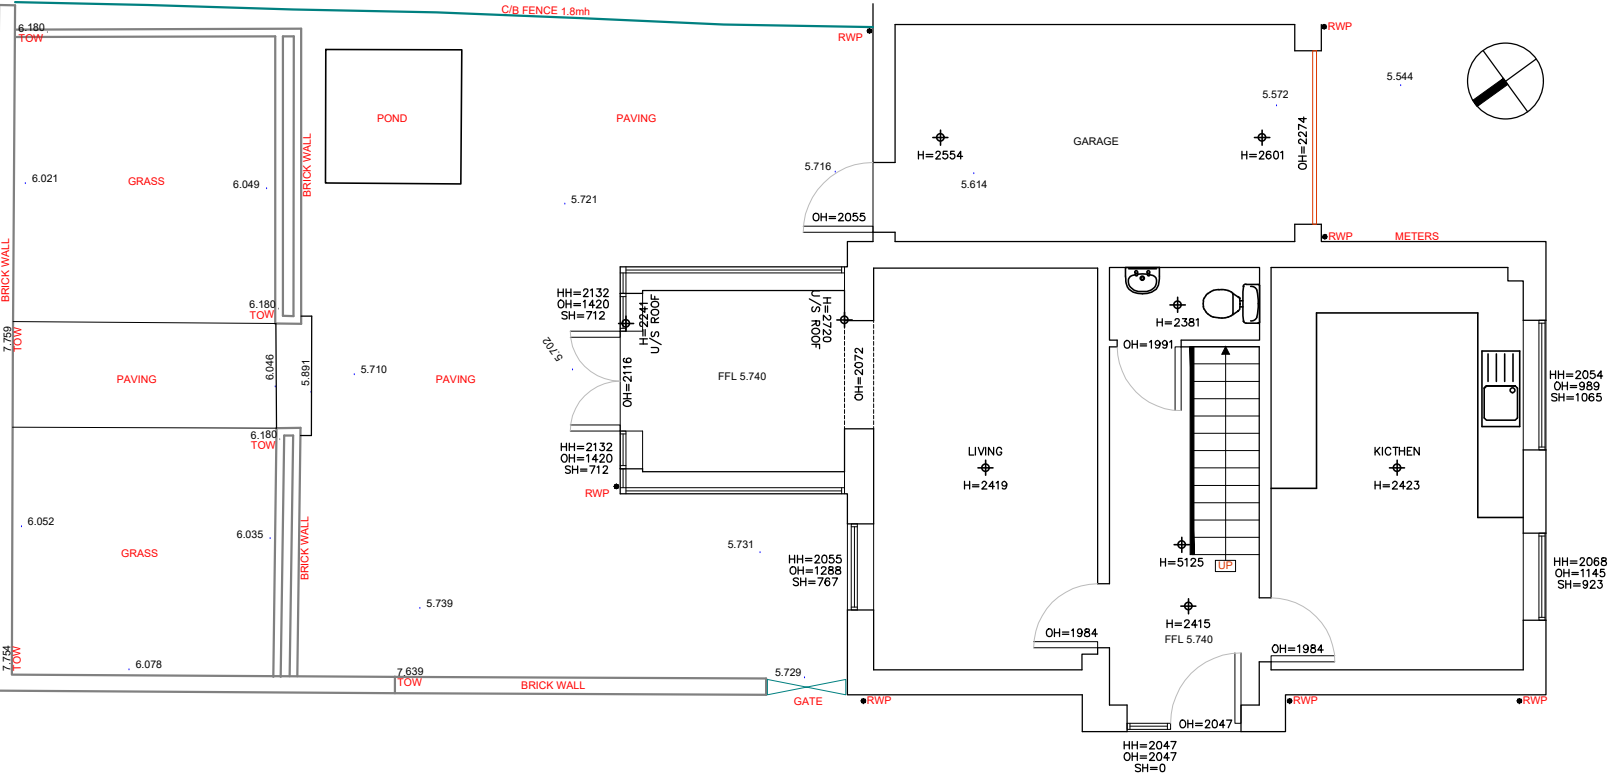


COPYRIGHT  
This drawing may not be copied in part or in it's entirety without the authors consent.

DIMENSIONS  
Figured dimensions only are to be taken from this drawing. All dimensions are to be checked on site before any work is carried out, if in doubt ask. This drawing should only be scaled for planning applications and building regulations.

ISSUE OF DRAWINGS  
This drawing is to be read strictly in conjunction with other drawings & specifications issued by the author and other consultants, and it will be the users responsibility to ensure that drawings bearing the date information are being referred to and that out-of-date issues are destroyed.  
Where this drawing has been prepared solely for the purpose of gaining planning consent and/or building regulation approval, other details beyond the scope of such requirements must be agreed between architect and contractor prior to commencement of building work.

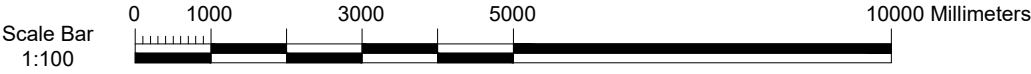

Project Details

Mr W Dobson & Miss W Y Chan  
4 Lambs Cottages, Bilsham Road  
BN18 0JT

LUCKHURST  
Archiecture

Drawing Details

Title: Existing Plans LA001\_01  
Scale: 1:100  
Date: 06/20