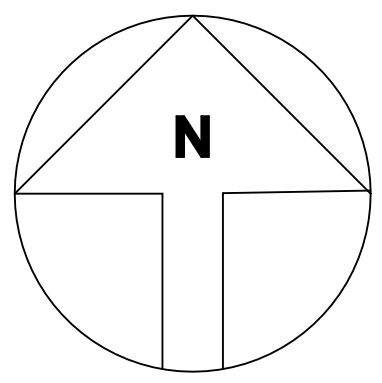
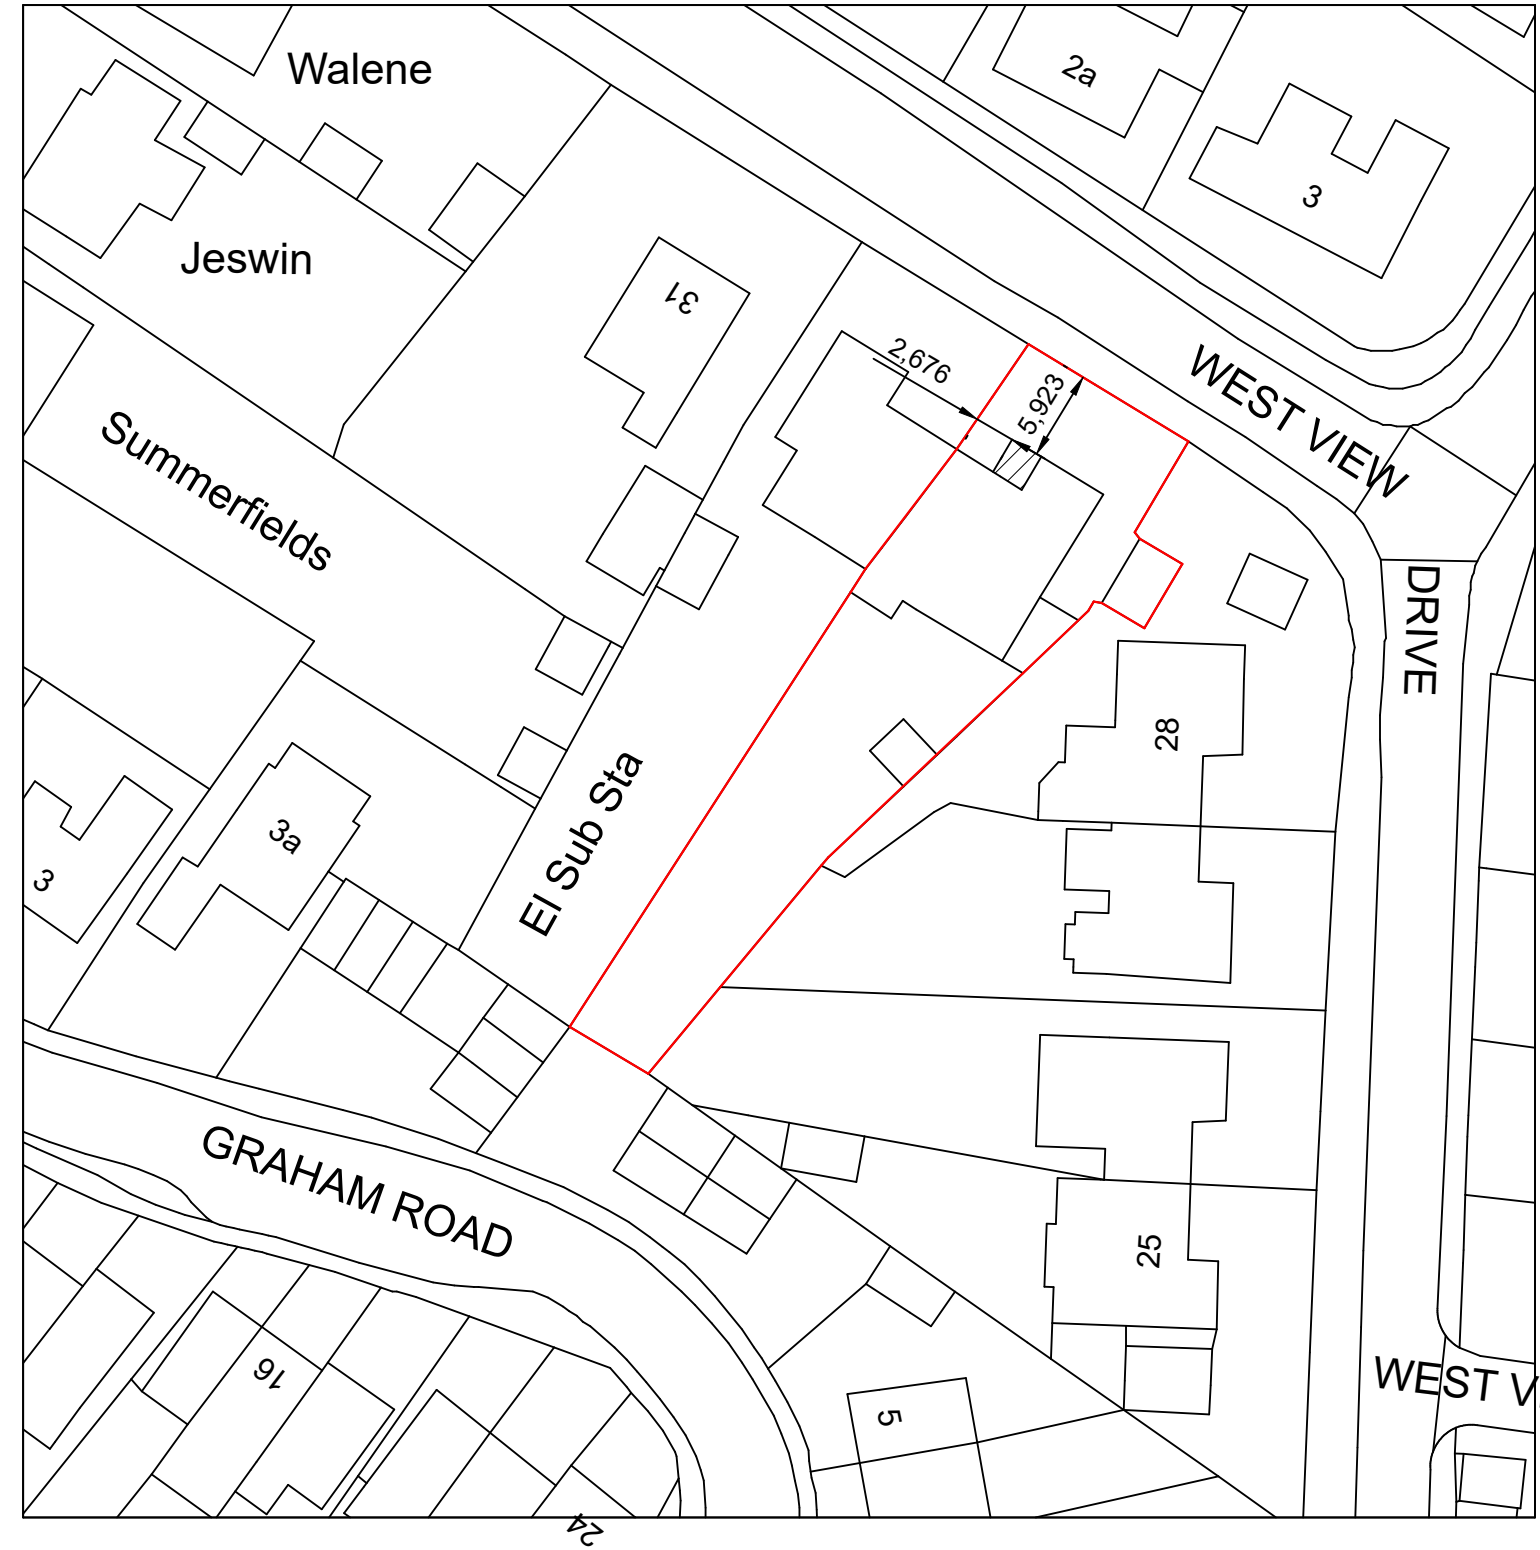


REVISIONS	
Notes 1. These are computerised drawings for the purposes of obtaining planning & building regulations approvals & are based on certain overall measurements. 2. Dimensions shown must not be relied upon and must be checked on site and verified prior to commencement of work. 3. Where applicable this drawing is to be read in conjunction with other consultants' drawings & calculations. 4. Do not scale from these drawings, except for planning purposes 5. Any Work undertaken prior to Planning and Building Regulations Approval is done so entirely at the Client/Contractors own risk © 2022 - T. Murray	
TIM MURRAY CBuildE MCABE BUILDING CONSULTANT 48 Pier Road Littlehampton West Sussex BN17 5LP 01903 730228	
PROJECT DETAIL 29 WEST VIEW DRIVE YAPTON WEST SUSSEX, BN18 0JR	
EXTENSION FOR: MR & MRS D.EDWARDS	
DRAWING BLOCK PLAN DATE: MAY 2022 DRAWN: T. Murray	SCALE 1/500@A3
DRAWING: 22/35/3	REVISION: