


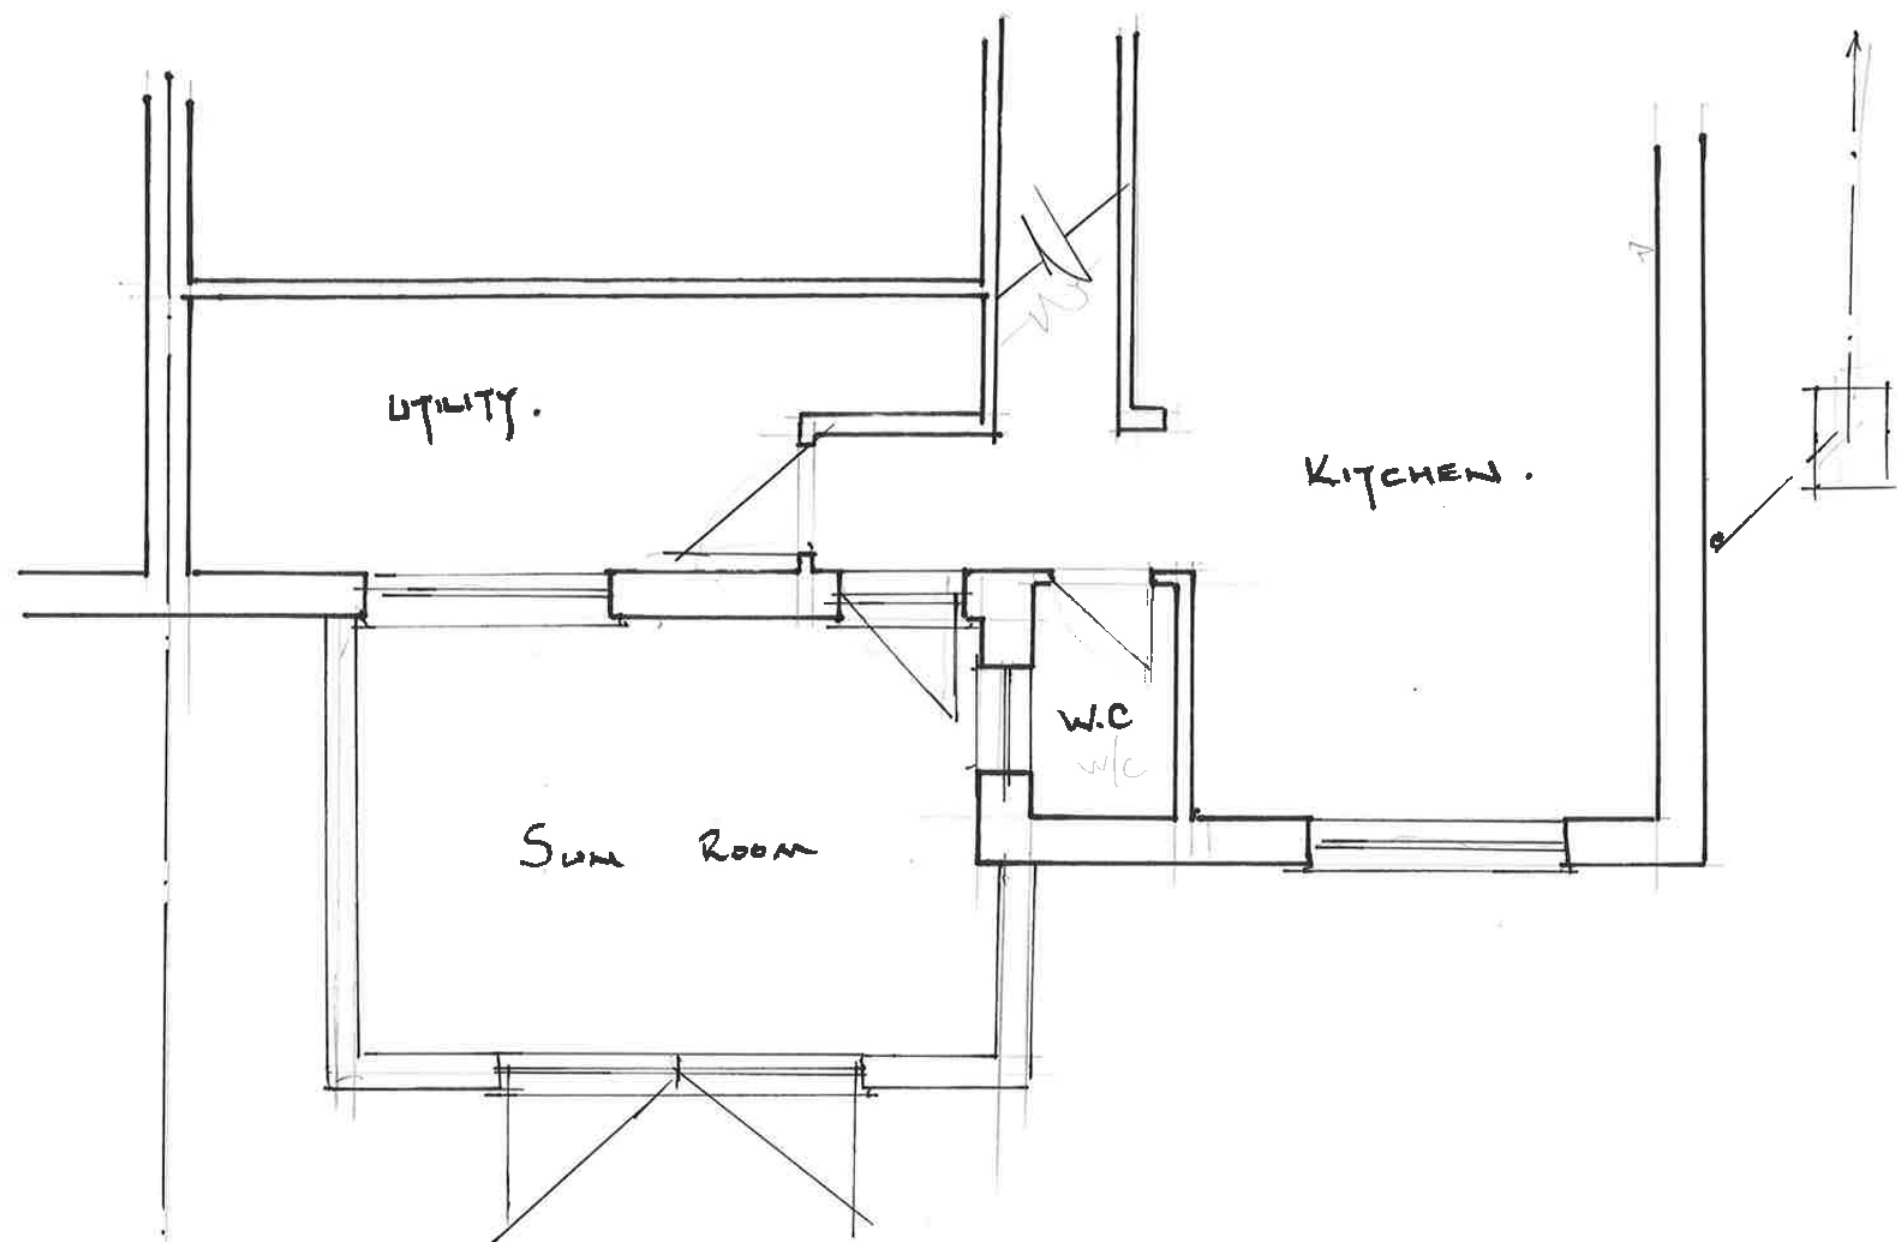

PART Ground Floor Plan [As Extg.]
(1:50)

SINGLE STOREY REAR EXTENSION - 32 TACK LEE ROAD, BN18 0HB.