


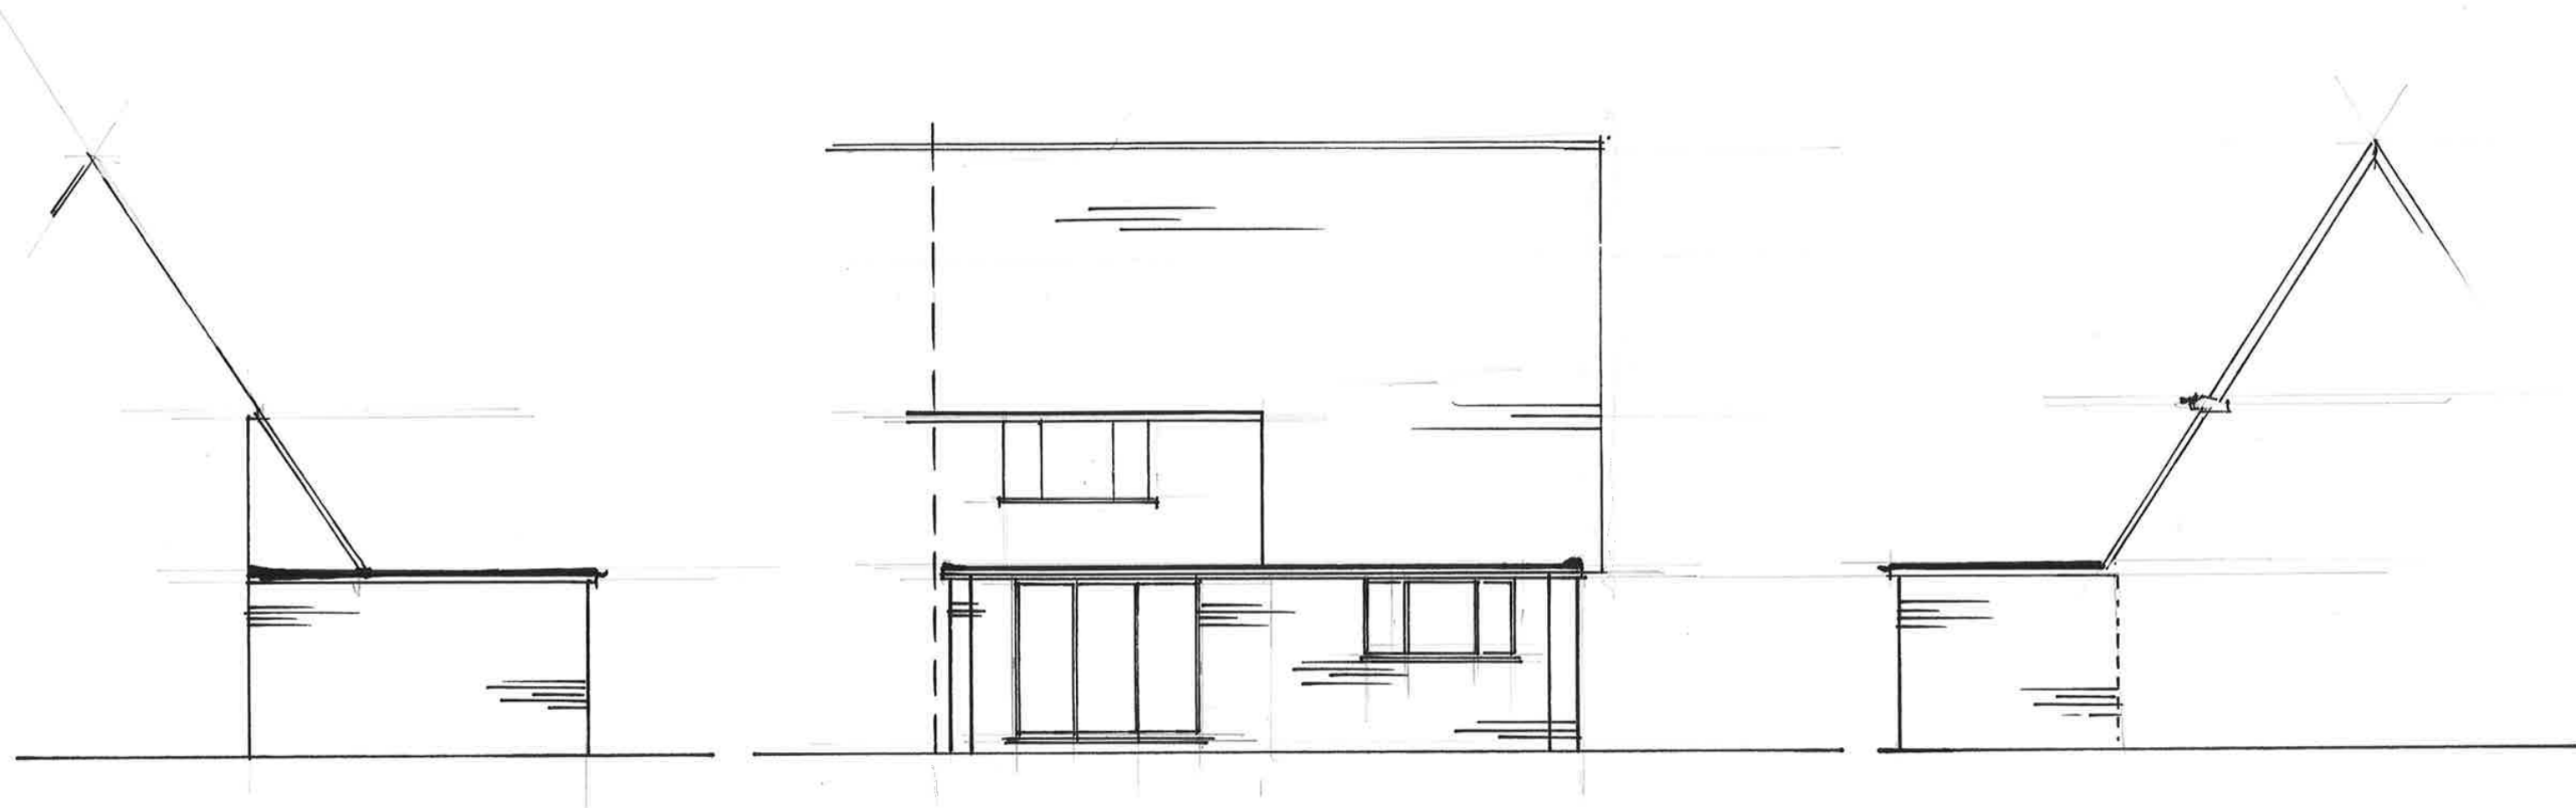

EAST ELEVATION

NORTH ELEVATION

WEST ELEVATION

ALL AS PROPOSED.
(1:100)