
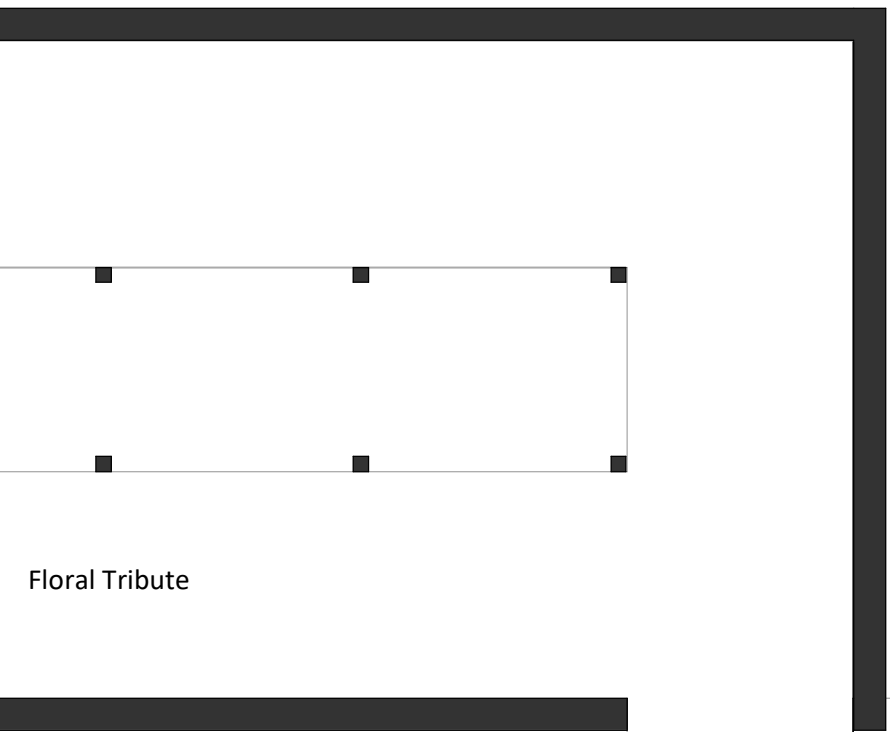


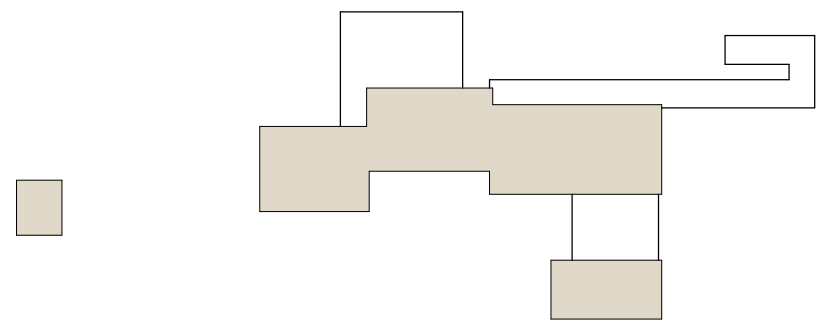

Floral Tribute



Porte
Cochere

PL	PL01	12.05.2021	NIMA Planning Application	REVISD BY
STATUS	REV	DATE	DESCRIPTION	OG
CLIENT				CHECKED BY
Westerleigh				DA
ORIGINATOR NO				154380


CONSULTANT
STRIDE TREGLOWN
www.stridetreglown.com © Stride Treglown Limited 2020_
PROJECT
Bognor Regis Crematorium
Gravett's Ln West, BN17 0LA

DRAWING TITLE
GA Plan - Level 00


STATUS CODE	SCALE
PL : Authorized and accepted	As indicated@A1
DRAWING USAGE: NMA	
PROJECT - ORIGINATOR - VOLUME - LEVEL - TYPE - ROLE - CLASS - NUMBER	STATUS _ REVISION
154380-STL-10	PL_PL01

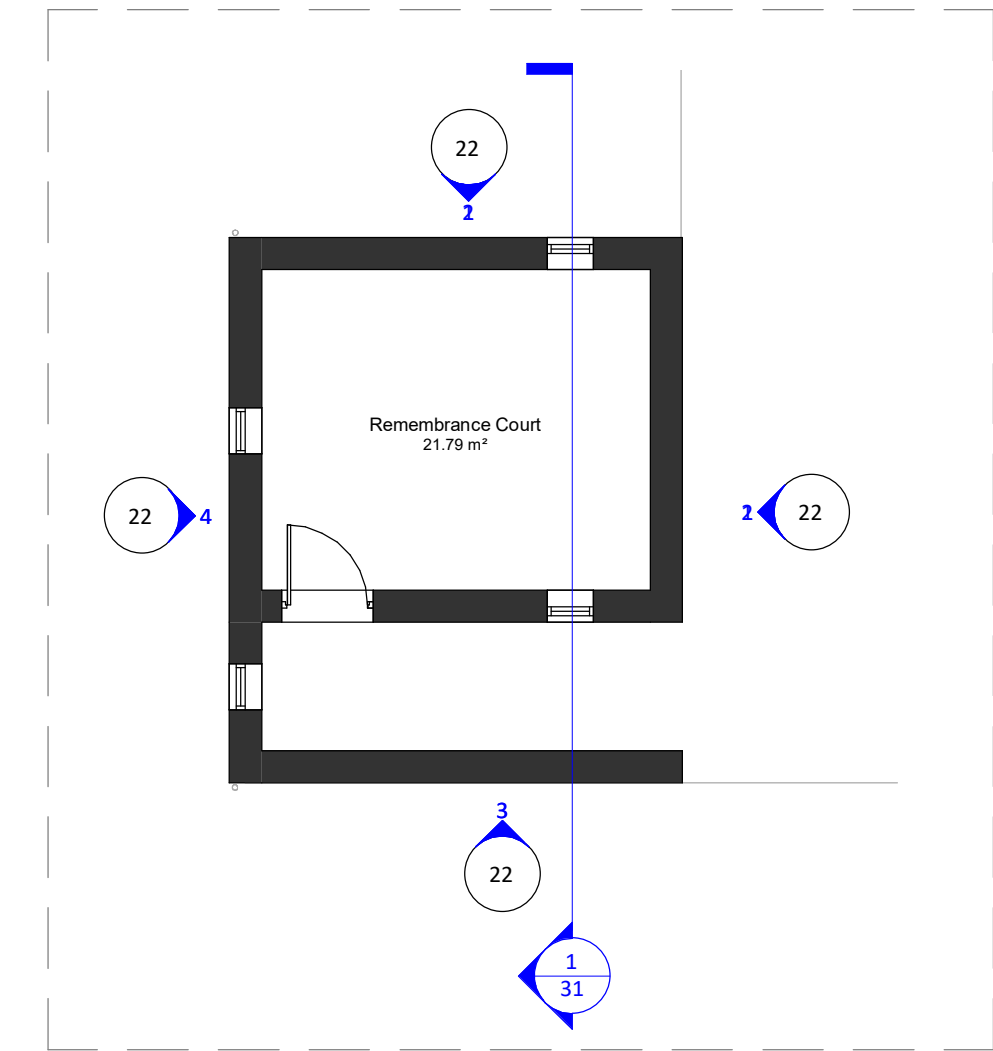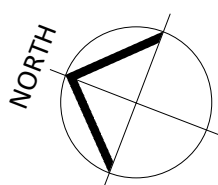

② Level 00_Remembrance Court
1 : 100

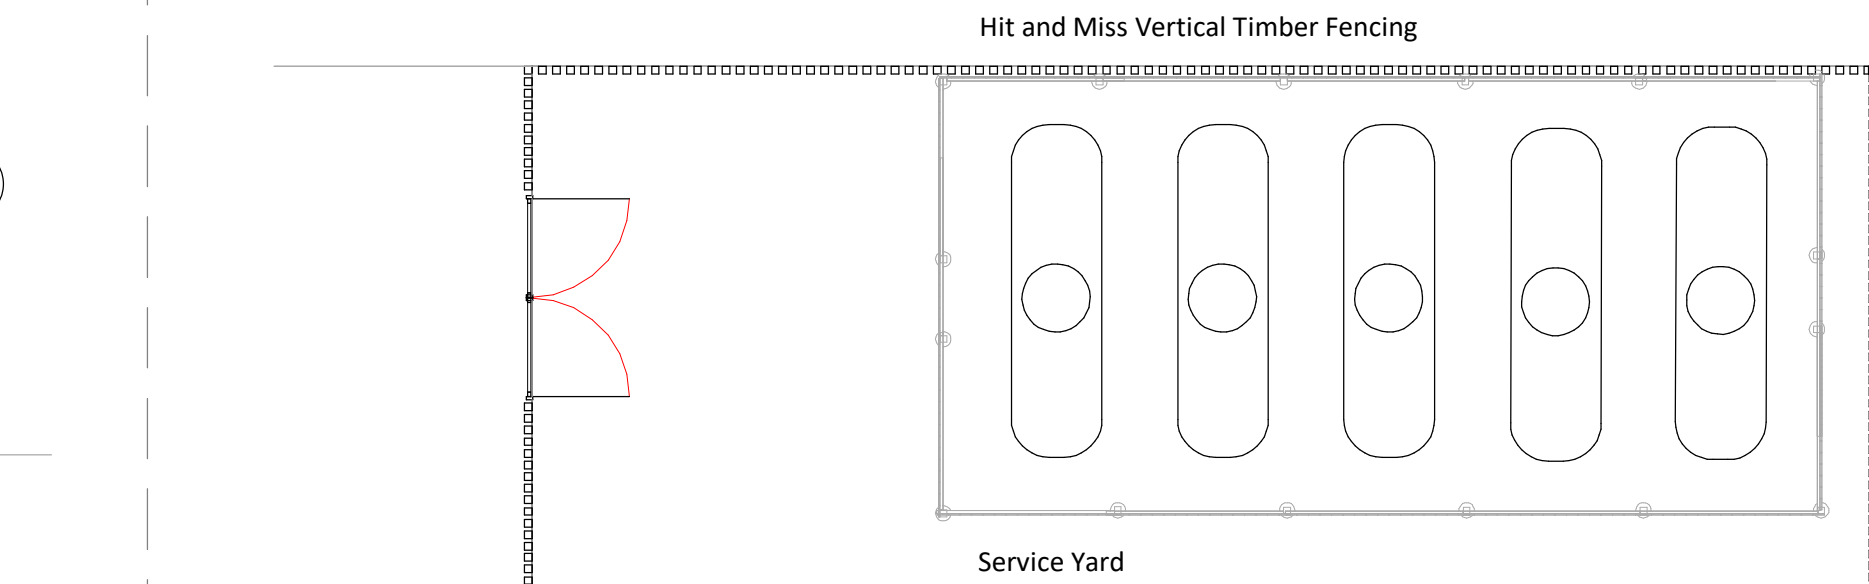

Air Blast
Unit

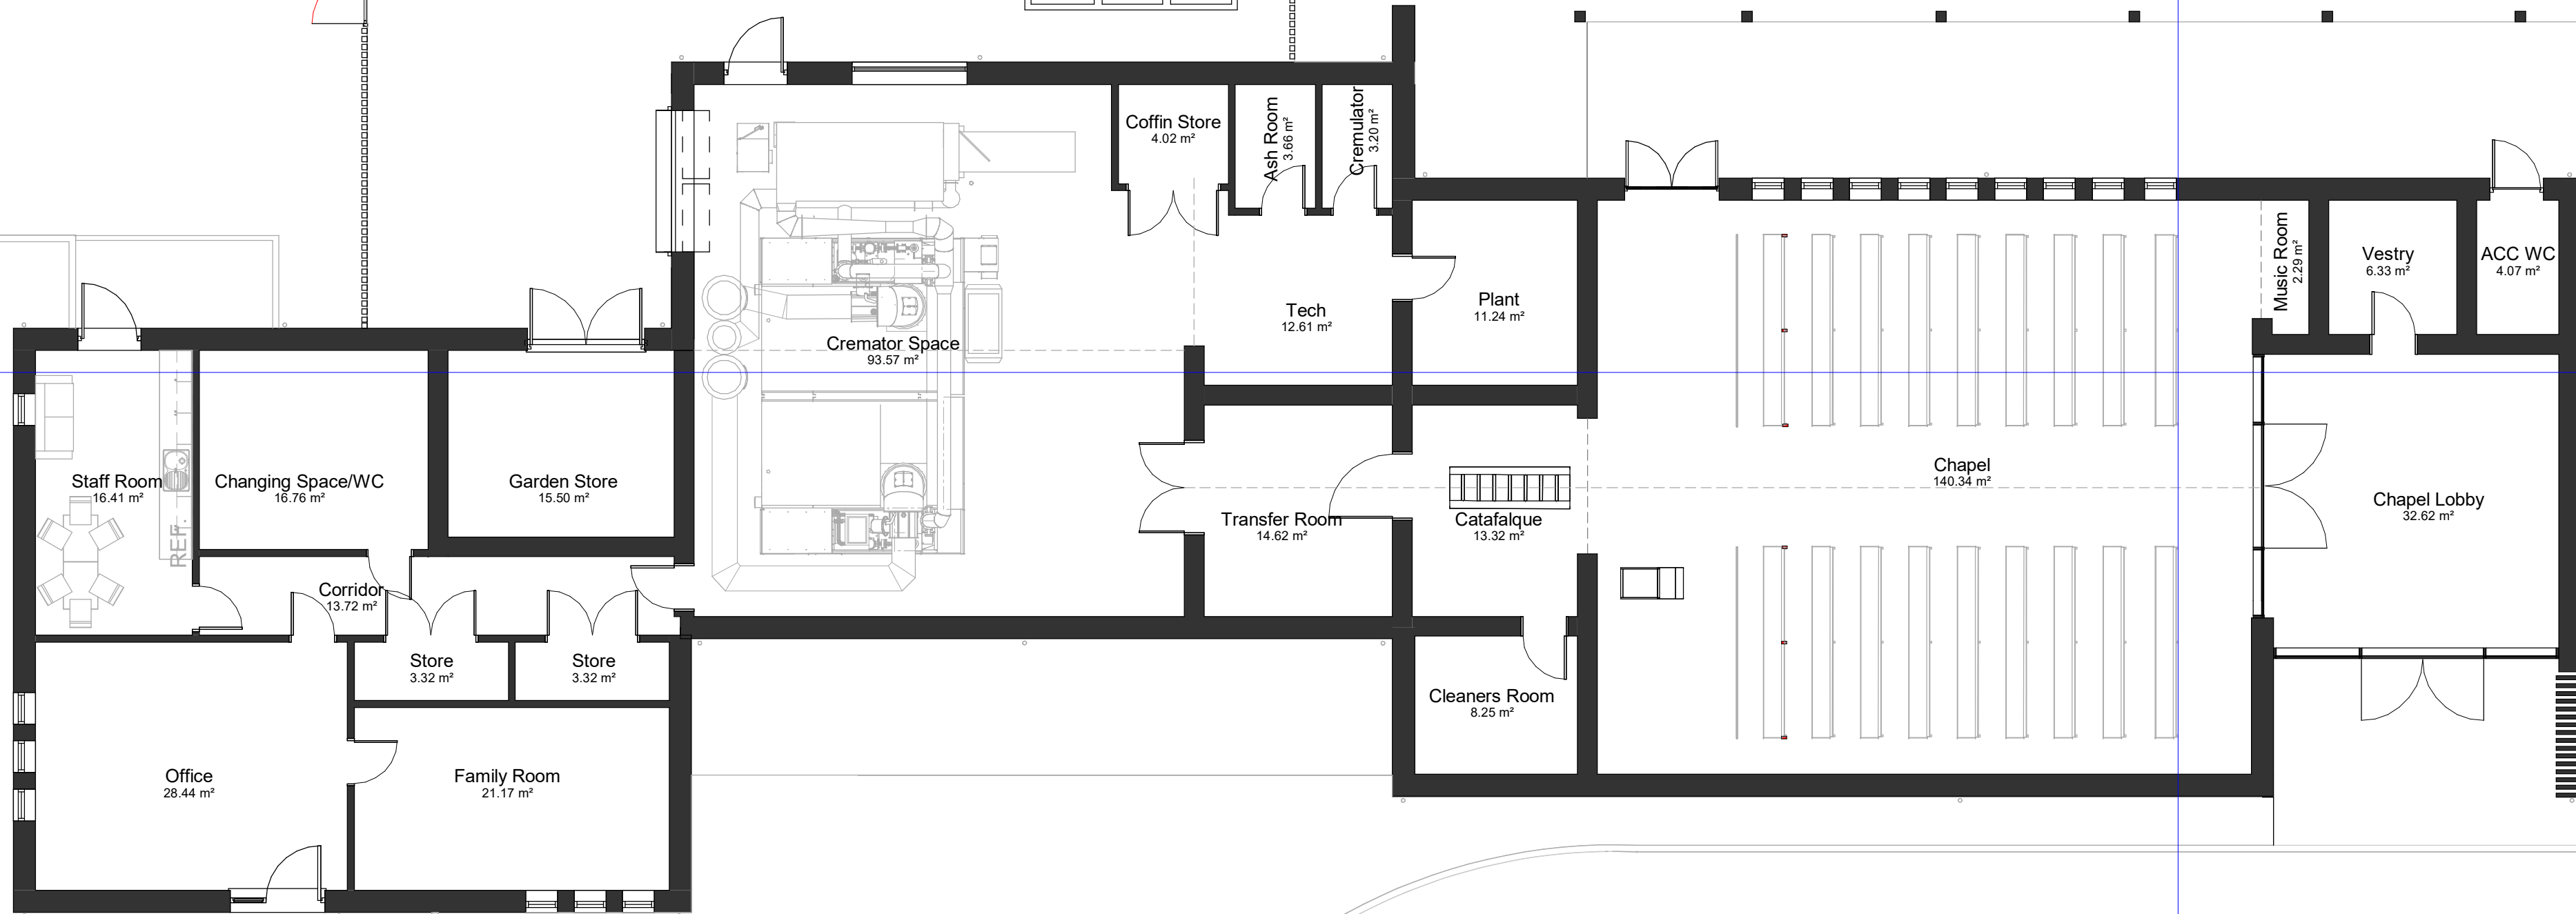

① Level 00_Ground Floor GA Plan
1 : 100

