


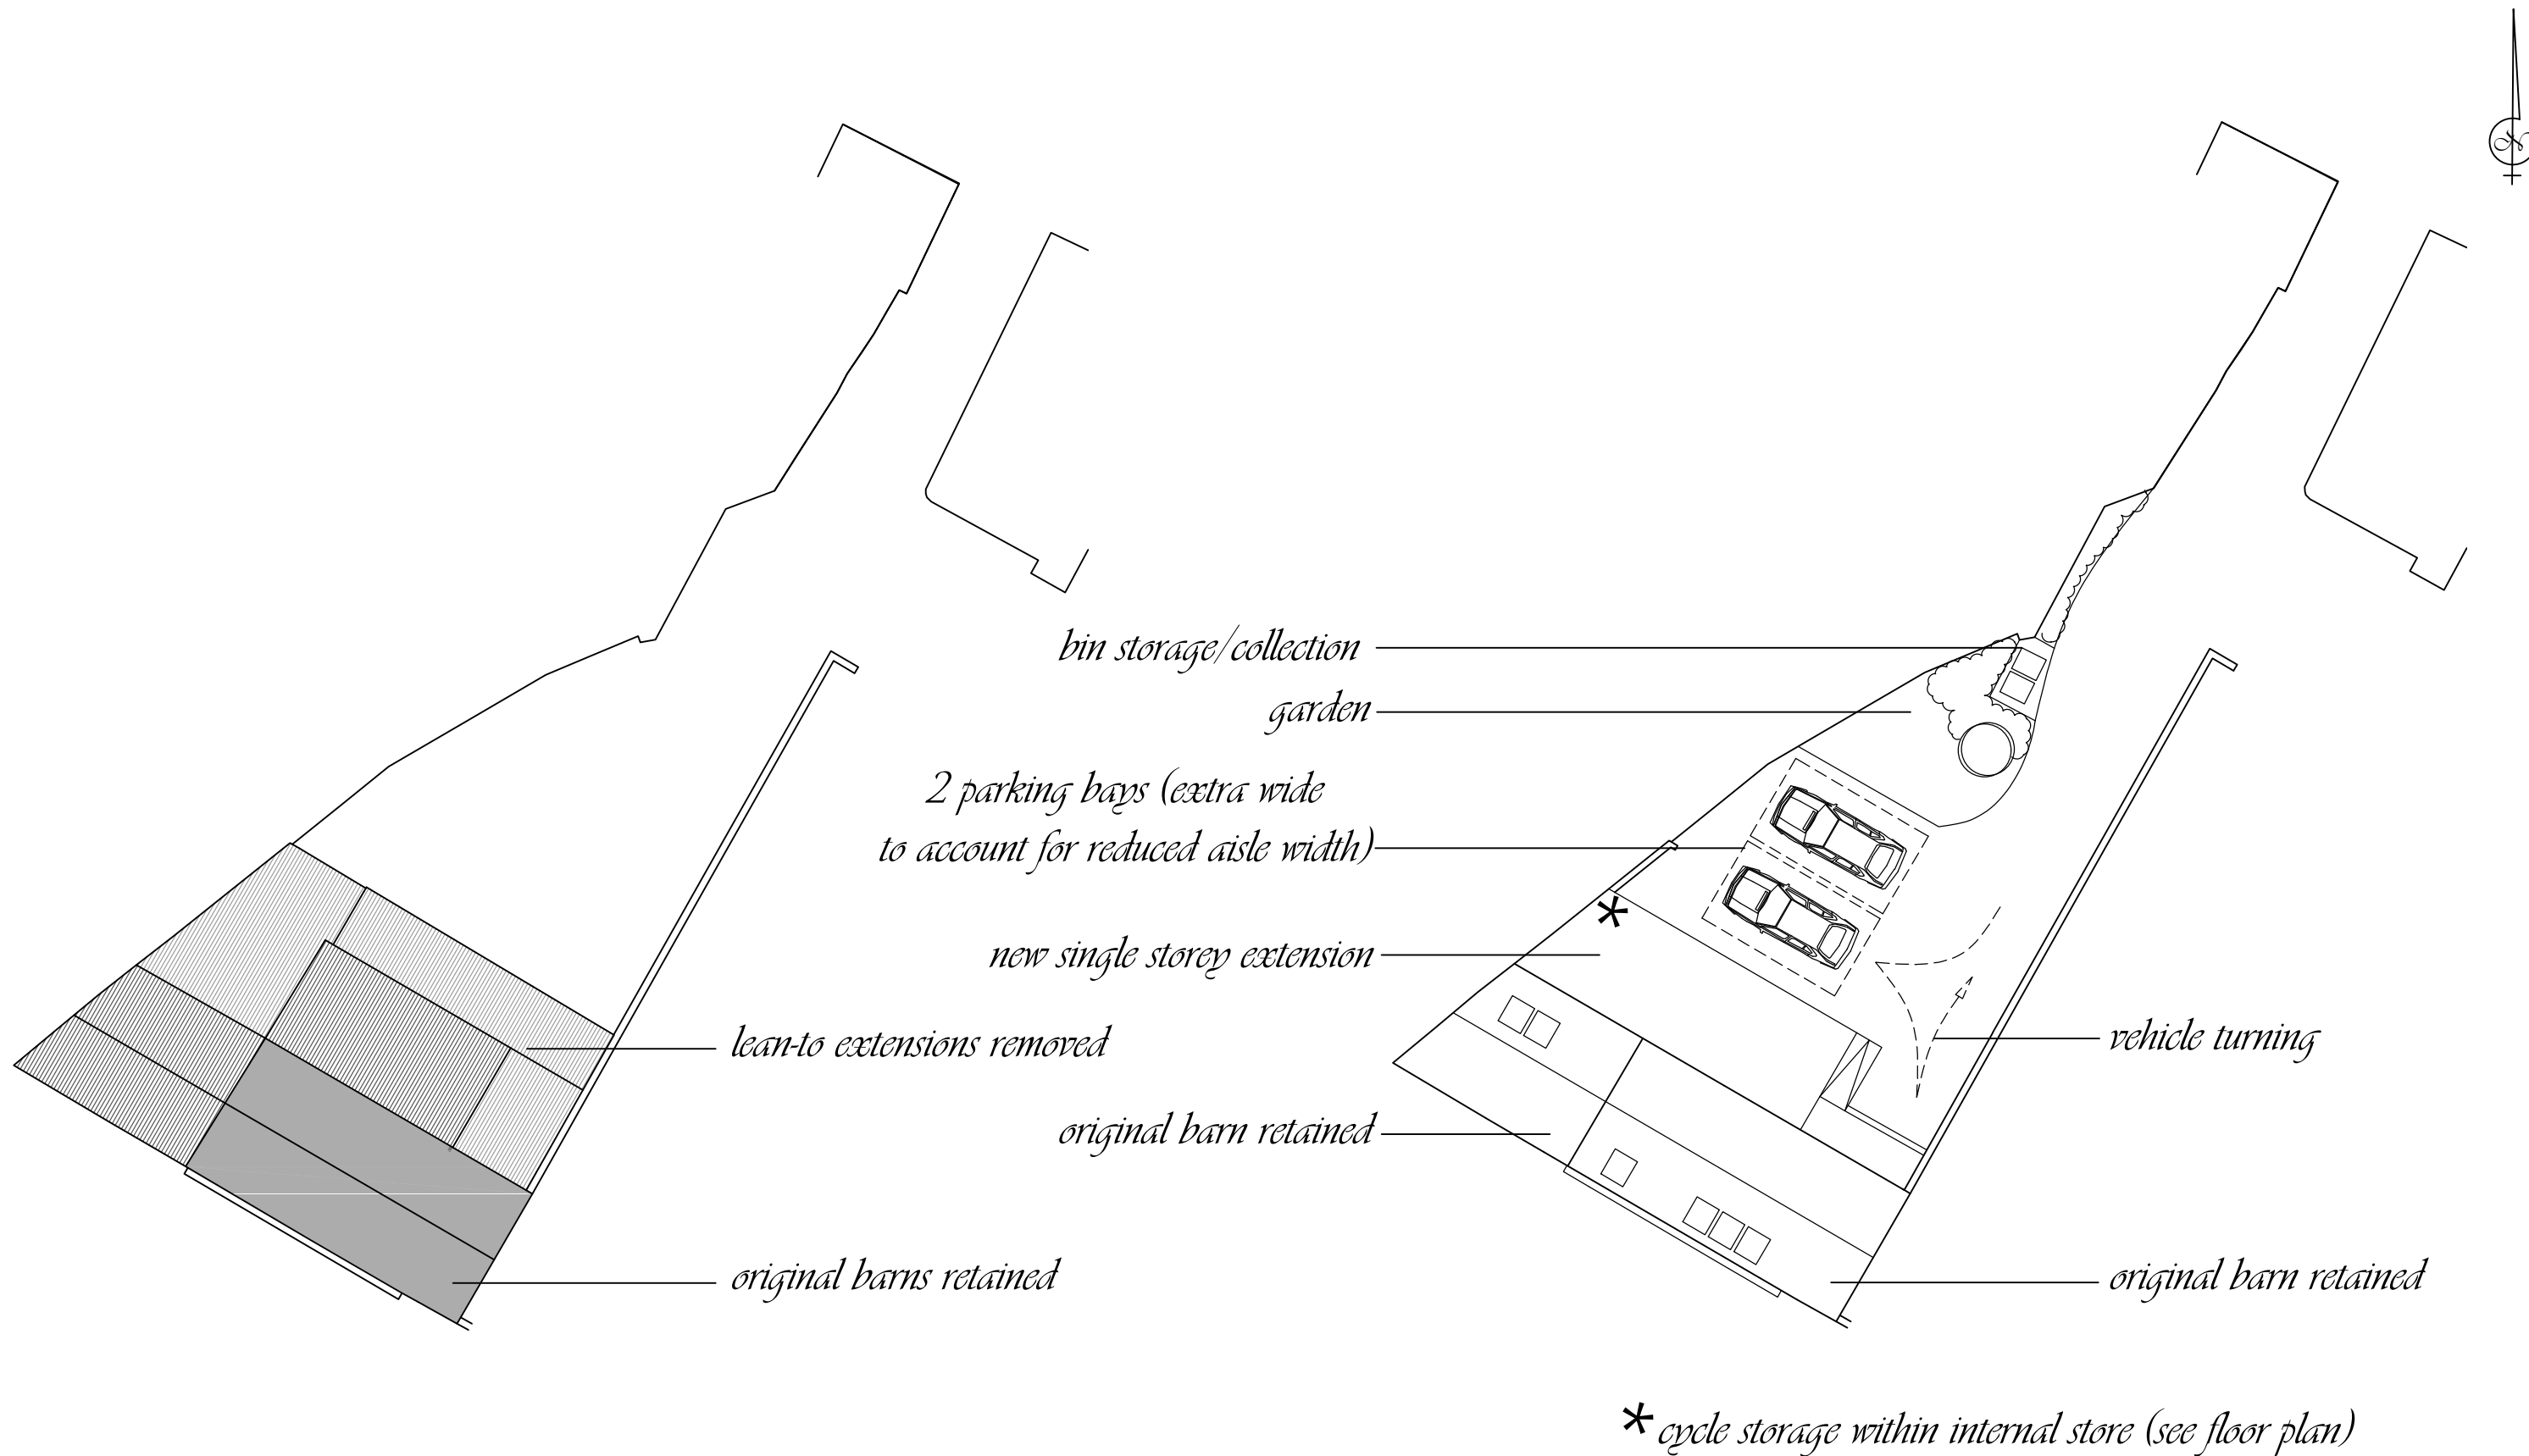

existing site & roof plan

1:200@A3

proposed site & roof plan

1:200@A3