



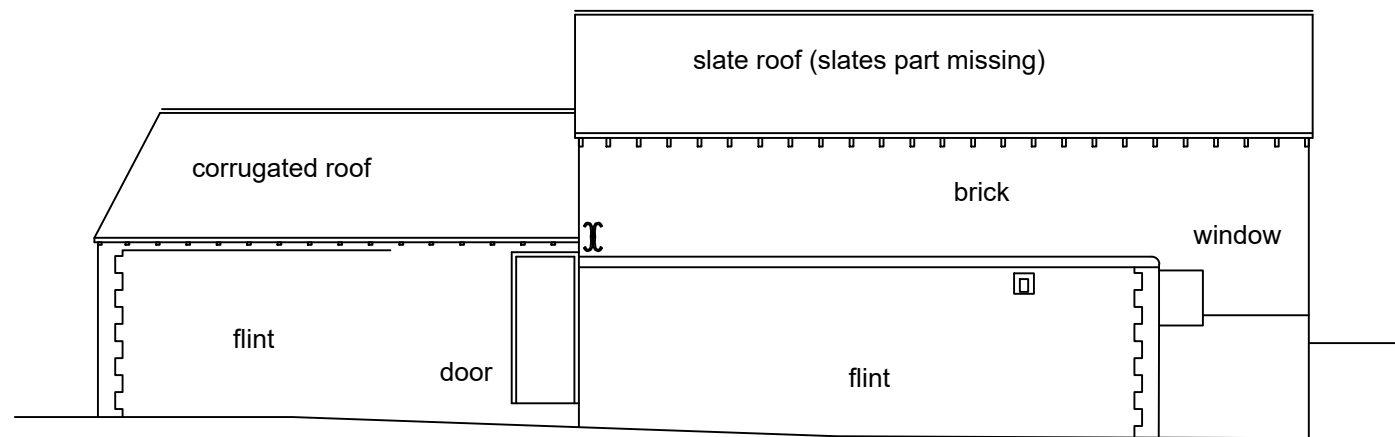


*existing southwest elevation*

*1:100@A3*

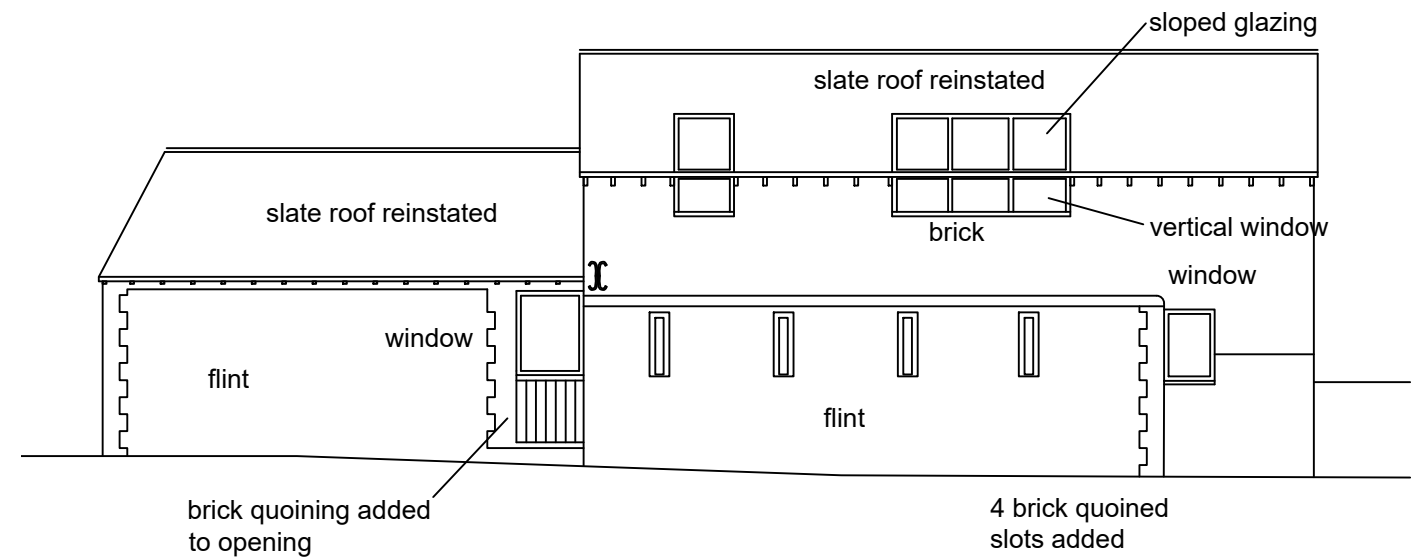


*proposed southwest elevation*

*1:100@A3*

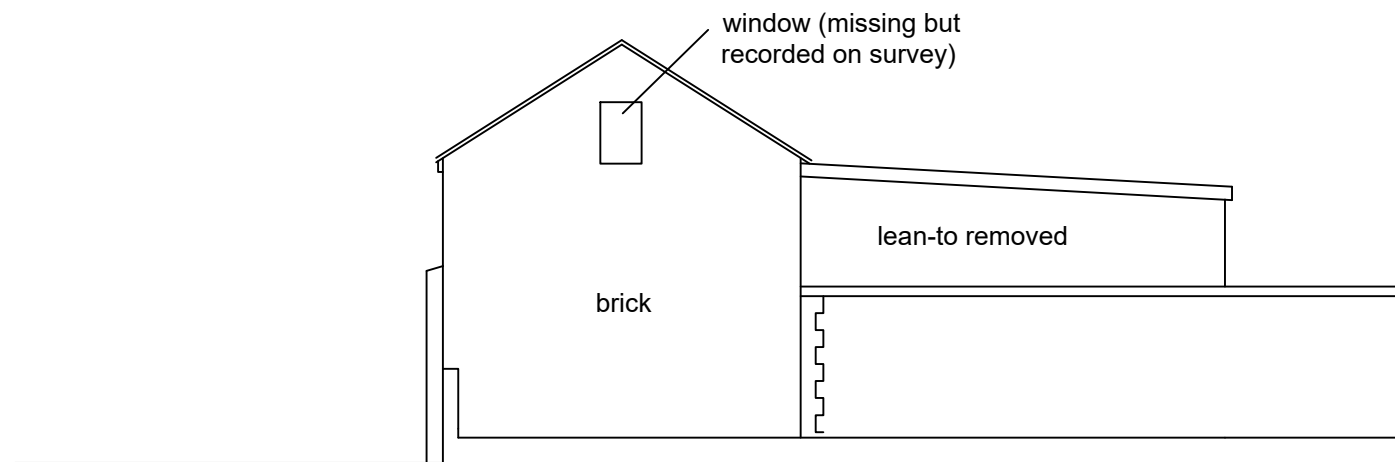

*existing southeast elevation*

*1:100@A3*

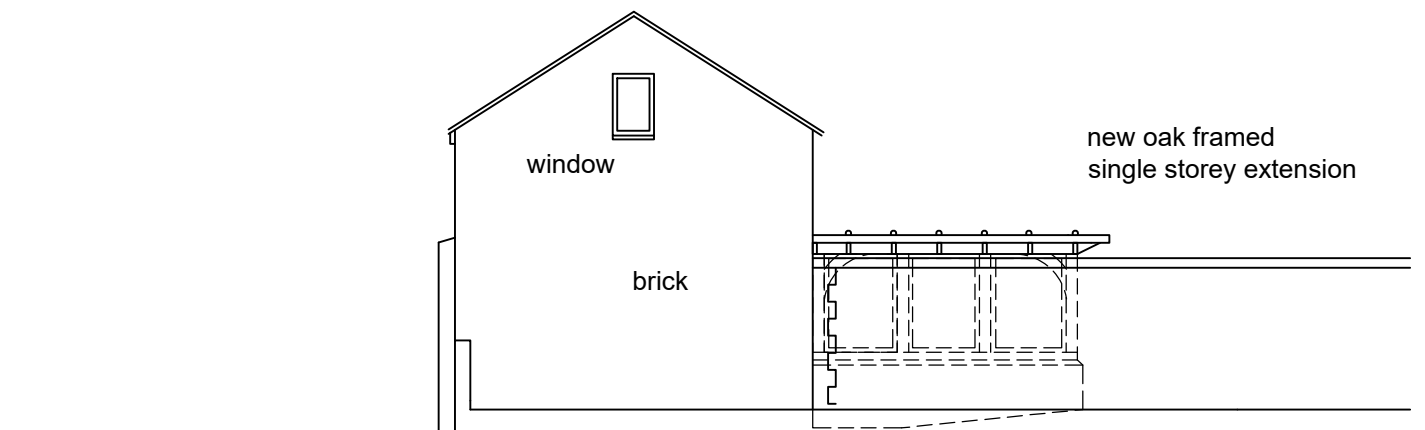

*proposed southeast elevation*

*1:100@A3*