



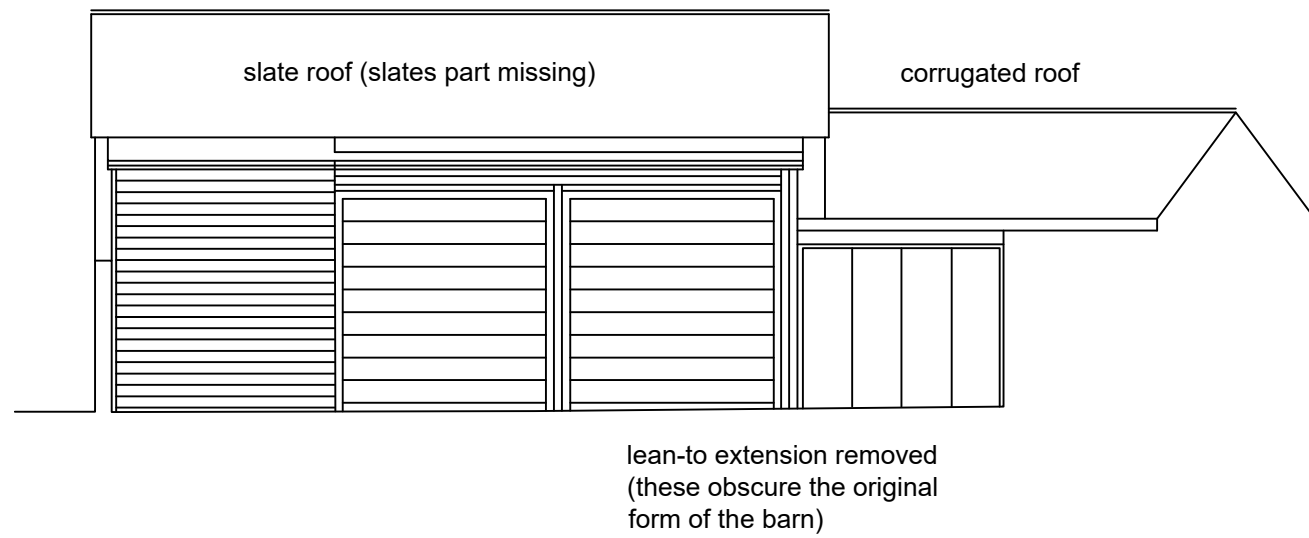


*existing northeast elevation*

*1:100@A3*

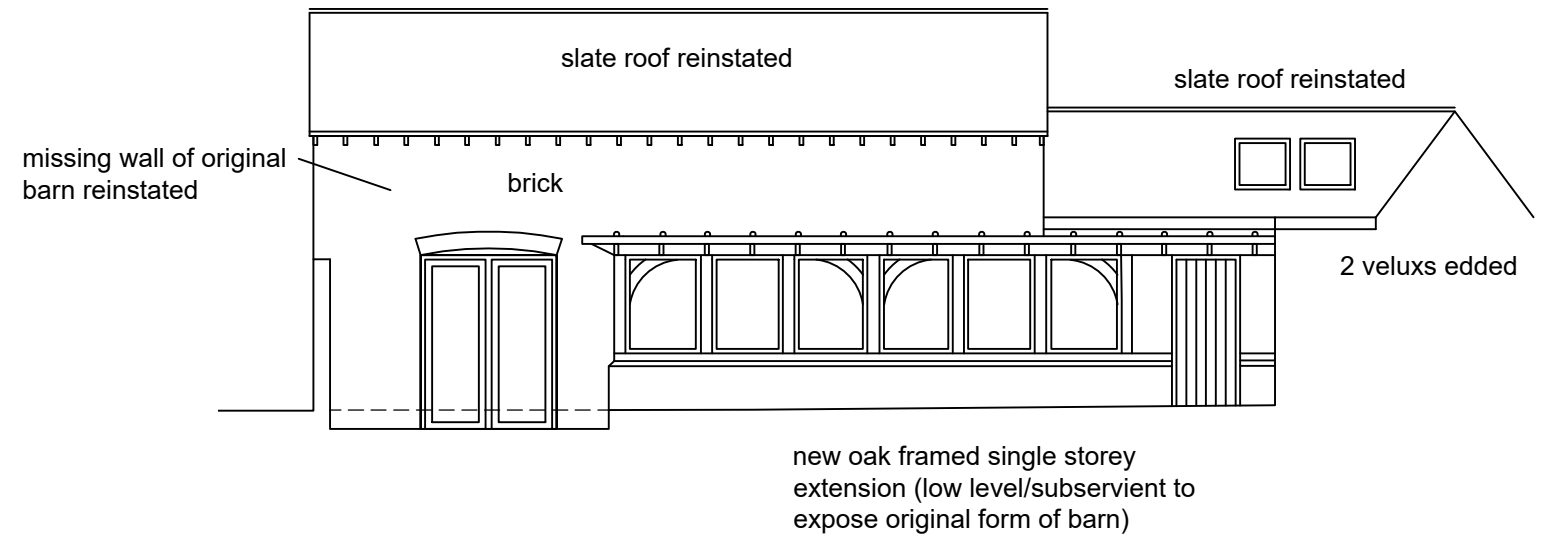


*proposed northeast elevation*

*1:100@A3*

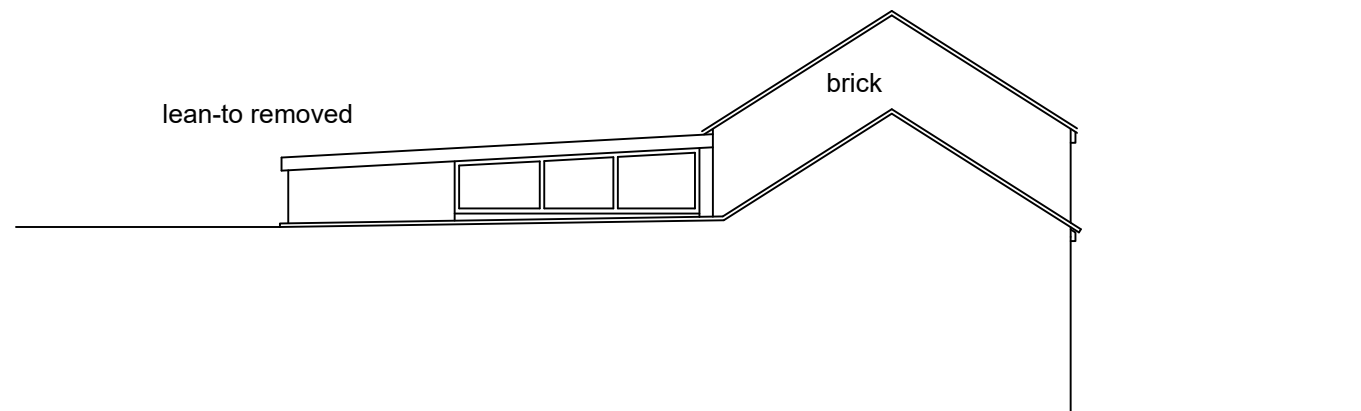

*existing northwest elevation*

*1:100@A3*

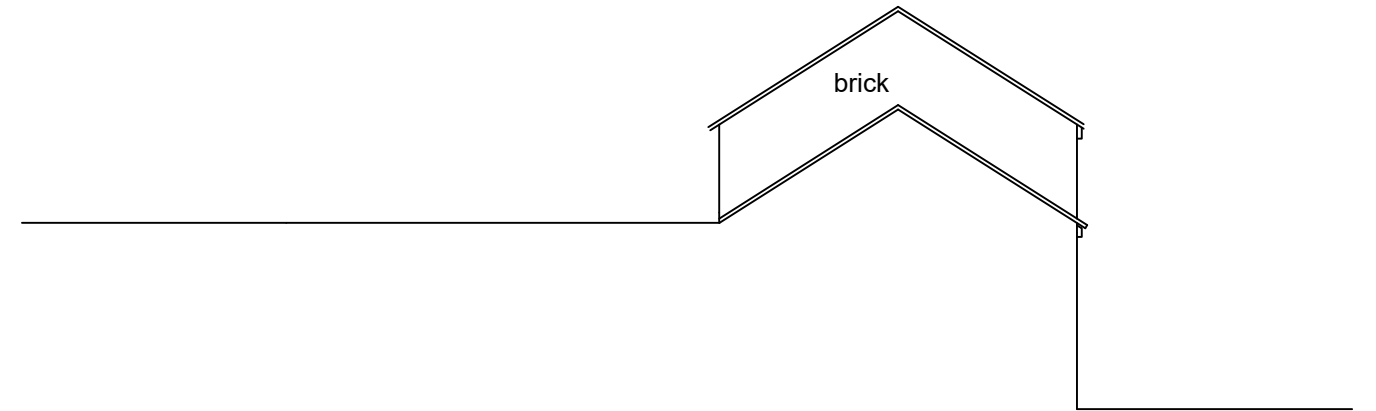

*proposed northwest elevation*

*1:100@A3*