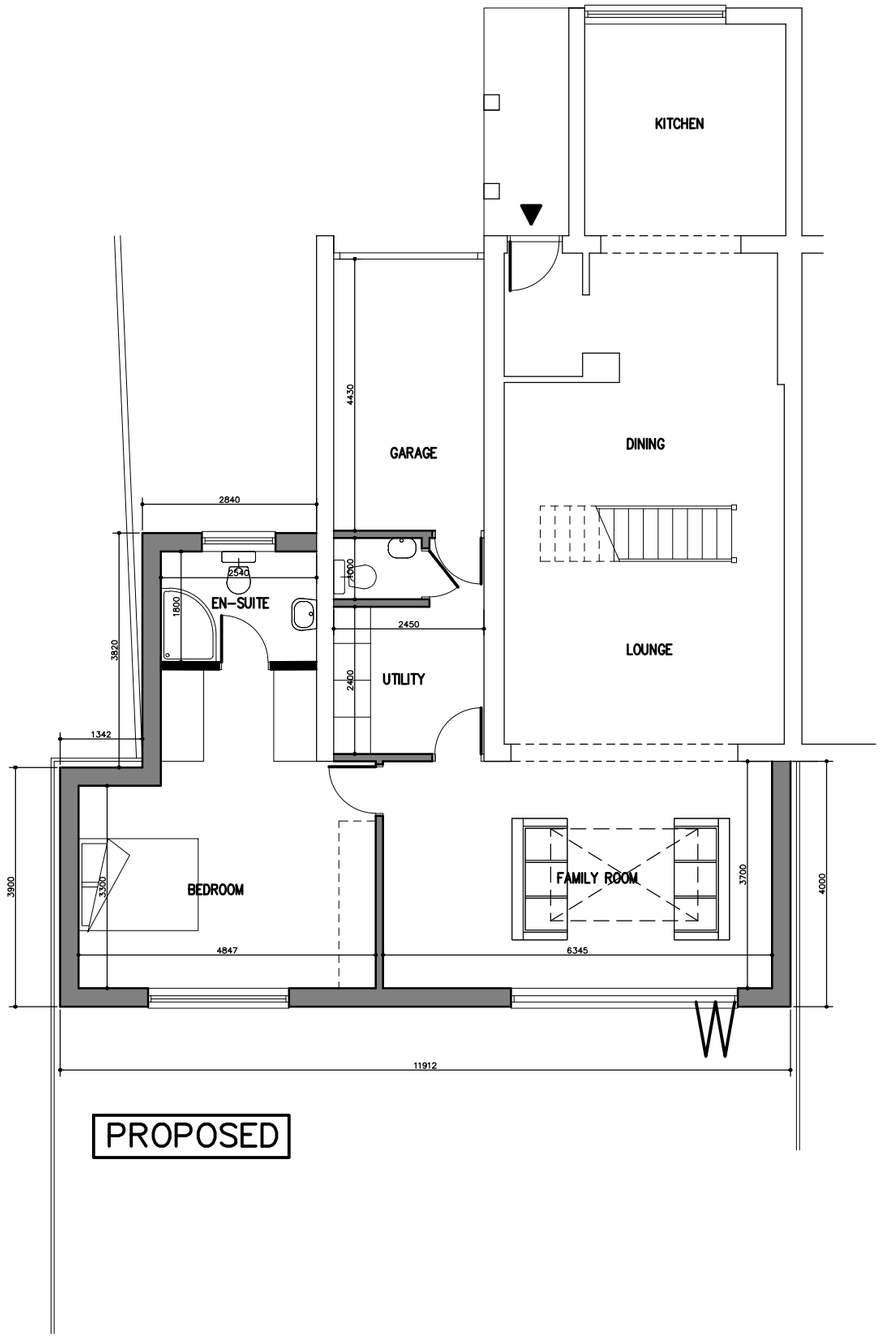

PROPOSED

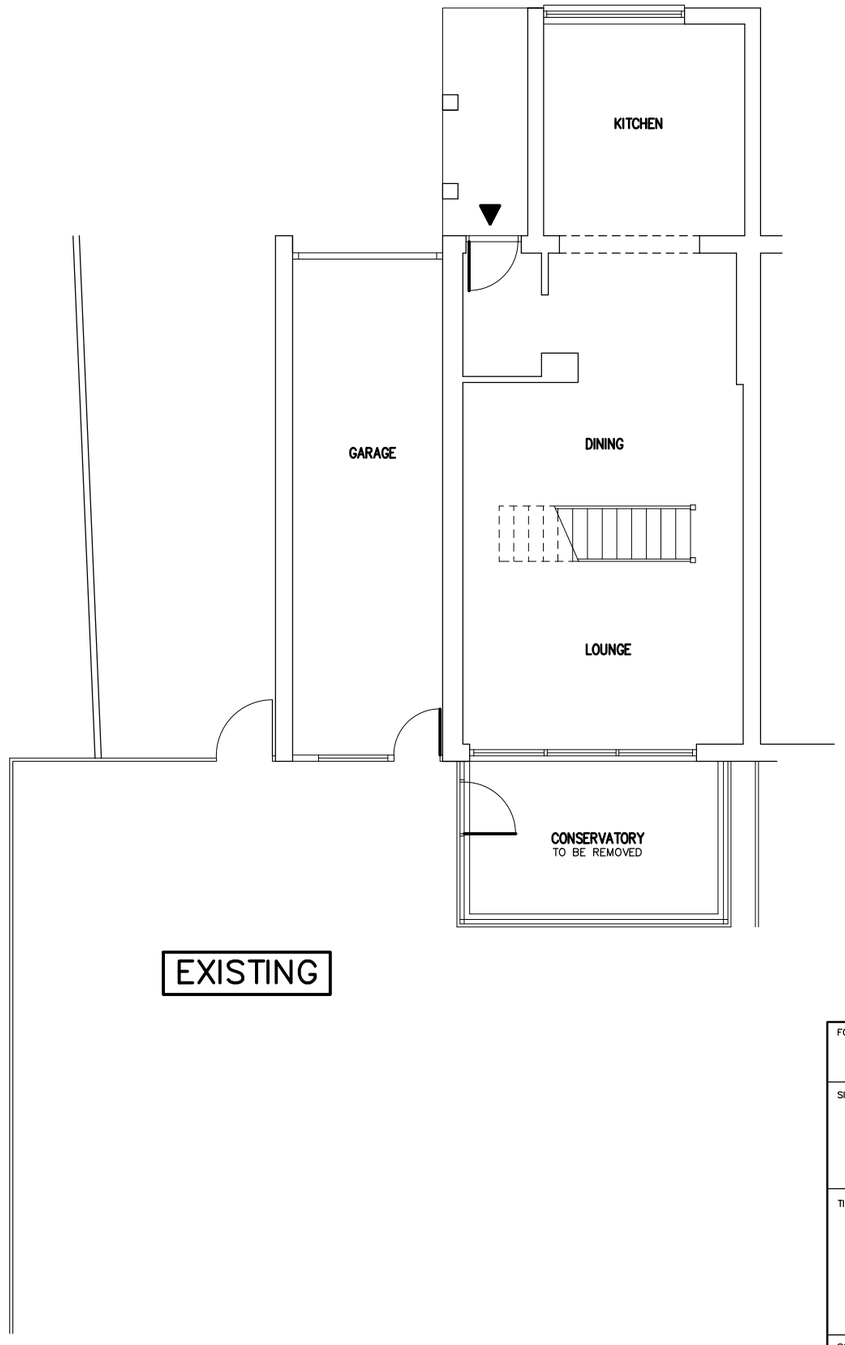

EXISTING

0 1m 2m 3m 4m 5m

SCALE 1:100 @ A3

FOR
MR C. POOLE

SITE
26 CANAL ROAD,
YAPTON,
WEST SUSSEX.
BN18 0HD

TITLE
FLOOR PLANS –
EXISTING & PROPOSED

SCALE	DRAWN	DRAWING NO.
1:100	AH 5/21	02 REV

ARUN DISTRICT COUNCIL Y/68/21/HH