0 1m 2m 3m 4m 5m

SCALE 1:100 @ A3

REAR ELEVATION

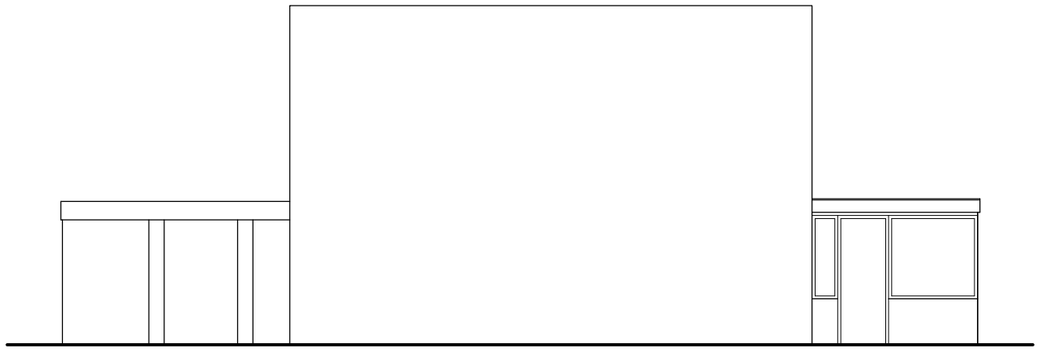

SIDE ELEVATION

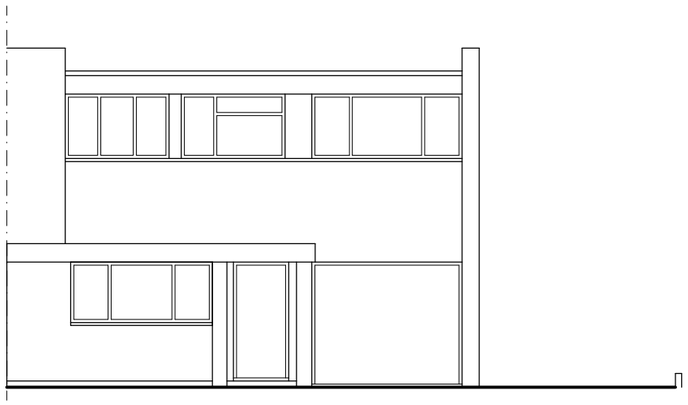

FRONT ELEVATION

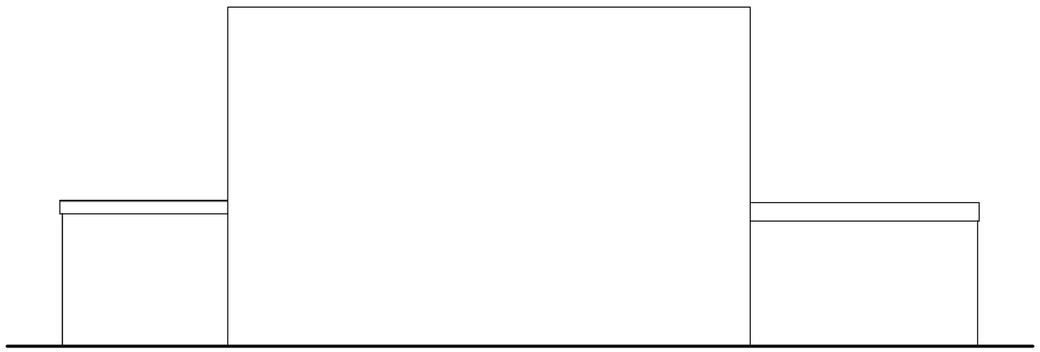

SIDE ELEVATION

FOR
MR C. POOLE

SITE
26 CANAL ROAD,
YAPTON.
BN18 0HD

TITLE
EXISTING ELEVATIONS

SCALE	DRAWN	DRAWING NO.
1:100	AH 04/21	03 REV

ARUN DISTRICT COUNCIL Y/88/21/HH